



SHEET INDEX

SHEET	DESCRIPTION
G1.0	COVER SHEET
G1.1	PROJECT INFORMATION - UNIT SUMMARY, PARKING
AP1.0	CONCEPTUAL PERSPECTIVES
AP1.1	COMPUTER GENERATED BUILDING MASS MODEL
A1.0	SITE PLAN - PARKING LEVEL
A1.1	SITE PLAN - PODIUM LEVEL
A1.2	OPEN SPACE - GROUND LEVEL
A1.3	OPEN SPACE - PODIUM LEVEL
A1.4	EGRESS PLAN
A1.4A	EGRESS PLAN
A1.5	WASTE MANAGEMENT PLAN
A1.6	FIRE AREA PLAN
A2.0	BUILDING COMPOSITE PLAN - SUB LEVEL & P1
A2.1	BUILDING COMPOSITE PLAN - P2 & P3
A2.2	BUILDING COMPOSITE PLAN - LEVEL 4(PODIUM) - 5
A2.3	BUILDING COMPOSITE PLAN - LEVEL 6-7
A2.4	BUILDING COMPOSITE PLAN - ROOF PLAN
A3.0	CONCEPTUAL BUILDING SECTIONS
A4.0	CONCEPTUAL BUILDING ELEVATIONS
A4.1	CONCEPTUAL BUILDING ELEVATIONS
A5.0	CONCEPTUAL UNIT PLANS
A6.0	COLOR AND MATERIAL BOARD
EXH1.0	SUN SHADOW STUDY
L.1	COMPOSITE LANDSCAPE PLAN
L.2	LIFESTYLE IMAGERY
L.3	GROUND LEVEL PLAN
L.4	POOL COURTYARD ENLARGEMENT PLAN
L.5	DINING COURTYARD ENLARGEMENT PLAN
L.6	ROOF DECK ENLARGEMENT PLAN
L.7	MATERIALS BOARD
L.8	TREE PLAN
L.9	PLANTING PALETTE & NOTES
L.10	LIGHTING PLAN
C1	TENTATIVE PARCEL MAP
C2	EXISTING SITE PLAN
C3	TECHNICAL SITE PLAN
C4	CONCEPTUAL GRADING PLAN
C5	CONCEPTUAL UTILITY PLAN

Project Team

APPLICANT / OWNER
BUCHANAN STREET PARTNERS, L.P.
3501 Jamboree Road, Suite 4200
Newport Beach, CA 92660
(949) 721-1414
Contact: Matthew Haugen
mhaugen@buchananstreet.com

RESIDENTIAL ARCHITECT
ARCHITECTS ORANGE
144 N. Orange Street
Orange, CA 92666
(714) 639-9860
Contact: Tobin Symmank
tobins@aoarchitects.com

CIVIL ENGINEER
FUSCOE
16795 Von Karman, Suite 100
Irvine, CA 92606
(949) 474-1960
Contact: Soojin Shim
sshim@fuscoe.com

LANDSCAPE ARCHITECT
MJS LANDSCAPE ARCHITECTURE
507 30th St
Newport Beach, CA 92663
(949) 675-9964
Contact: Mark Schattinger
mark@mjs-la.com



24422 AVENIDA DE LA CARLOTA
LAGUNA HILLS, CA
BUCHANAN STREET PARTNERS

RESIDENTIAL BUILDING
Cover Sheet



G1.0

Scale
Job No. 2022-834
Date 11-17-2023

BUILDING PROJECT DESCRIPTION

A 240 UNIT DEVELOPMENT CONSISTING OF A
4-STORY TYPE III-A RESIDENTIAL BUILDING
OVER 3 LEVELS + SUB T OF TYPE I-A PARKING STRUCTURE

GROSS LAND AREA	±	181,050 SQ. FT. 4.16 ACRES
RESIDENTIAL GROSS AREA:		253,993 SQ. FT.
PARKING STRUCTURE GROSS AREA		318,428 SQ. FT.
TOTAL UNITS:		240 UNITS
FAR (PARKING STRUCTURE NOT INCLUDED):		1.40 FAR
OPEN SPACE:	10 % MIN.	18,105 SQ. FT.
LOT COVERAGE:	70% MAX	44% 79,403 SQ. FT.
CURRENT ZONING:		VILLAGE COMMERCIAL

Residential Multi-Family Building															11.17.23	
UNITS PER LEVEL SUMMARY																
LEVEL	STUDIO	1BR							2BR							TOTAL
	S1	A1	A2	A2A	A3	A4	A5	A6	B1	B1A	B1B	B1C	B2	B3	B4	
4	6	12	4	1	4	10	2	1	3	1	3	0	8	3	4	62
3	6	12	4	1	4	10	2	1	3	1	3	1	8	3	4	63
2	6	10	4	1	4	9	2	1	3	1	3	1	8	3	4	60
1	5	10	7	1	6	9	2	1	3	0	2	1	3	3	2	55
	23	44	19	4	18	38	8	4	12	3	11	3	27	12	14	240
Totals	23	135							82							
	9.6%	18.3%	7.9%	1.7%	7.5%	15.8%	3.3%	1.7%	5.0%	1.3%	4.6%	1.3%	11.3%	5.0%	5.8%	100%
	9.6%	56.3%							34.2%							

DWELLING UNIT INFO					
Unit	Unit SF	Qty.	%	SF TOT.*	
S1	487	23	9.6%	11,201	
A1	638	44	18.3%	28,072	
A2	451	19	7.9%	12,369	
A2A	686	4	1.7%	2,744	
A3	709	18	7.5%	12,762	
A4	746	38	15.8%	28,348	
A5	738	8	3.3%	5,904	
A6	678	4	1.7%	2,712	
B1	994	12	5.0%	11,928	
B1A	989	3	1.3%	2,967	
B1B	968	11	4.6%	10,648	
B1C	1,062	3	1.3%	3,186	
B2	927	27	11.3%	25,029	
B3	993	12	5.0%	11,916	
B4	985	14	5.8%	13,790	
Avg.	765	240	100.0%	183,576	

* RESIDENTIAL UNIT NET AREA

BUILDING - PARKING SUMMARY					
TYPE	COUNT	REQ'D FOR DENSITY BONUS		MINIMUM PROVIDED	
		RATIO	STALLS	RATIO	STALLS
STUDIO	23	1.0	23	1.0	23
1 BR	135	1.0	135	1.0	135
2 BR	82	1.5	123	1.50	123
GUEST	240	0.00	0	0.00	0
TOTALS	240	1.17	281	1.17	281
OFFICE					444
LEASING					5
USPS					1
TOTAL MINIMUM STALLS PROVIDED					731

ACCESSIBLE STALLS REQUIRED					
STALLS	RATIO	STD	VAN	TOTAL	
RESIDENTIAL	281	0.02	5	1	6
OFFICE	444	0.02	7	2	9
TOT. ACCESSIBLE REQ'D		12	3	15	
TOT. ACCESSIBLE PROVID				8	

AVG. SF	
TYPE	SF
STUDIO	487
1-BR	688
2-BR	969

PRIVATE O.S.		
Unit	DECK AREA	TOT. AREA
S1	51	1,173
A1	67	2,948
A2	54	1,026
A2A	50	200
A3	53	954
A4	66	2,508
A5	90	720
A6	55	220
B1	73	876
B1A	59	177
B1B	73	803
*B1C	59	177
B2	54	1,458
B3	65	780
B4	53	742
TOTAL		14,762

*Podium level = 282 SF

ENCLOSED AMENITY SF	
AMENITIES	SF
LEASING	1,946
MAIL / PARCEL	753
CLUBHOUSE / FITNESS	4,284
AMENITY 2	872
AMENITY 3a	520
AMENITY 3b	574
AMENITY 4	1,946
ROOF DECK	1,185
TOTAL	12,080

COURTYARDS	
AMENITIES	SF
COURTYARD 1	10,096
COURTYARD 2	4,486
COURTYARD 3	1,993
TOTAL	16,575

BUILDING - PARKING PROVIDED															
	OTHER			RESIDENTIAL						OFFICE					
	LEASING		USPS	ACCESS. - RESID.		EV- RESID.		ACCESS. - OFFICE		* EV- OFFICE			TOTAL		
	STD	ACCESS.		STD.	COMP.	TANDEM	STD	VAN	STD	8' Aisle	STD.	COMP.	STD	VAN	AC-STD
SURFACE	1	1											2		
LEVEL 3				115	1	6	3	1	48	3			177		
LEVEL 2				40	0	2	2		58	2	86	1	191		
LEVEL 1	3		1						94	1			181		
SUB-T LEVEL				0					179	1			180		
TOTAL STALLS	4	1	1	155	1	8	5	1	106	5	359	3	82		731
	6			281						444					

*SEVEN (7) ACCESSIBLE EV ALLOCATED FOR OFFICE TO BE PROVIDED VIA SURFACE STALLS ADJACENT TO THE OFFICE BUILDING.

EV PARKING REQUIRED							
STALLS	RATIO	REQ'D	STD	8' Aisle	ACC. STD	ACC. VAN	TOTAL
RESIDENTIAL	281	0.4	112	110	5		115
OFFICE	444	0.2	89	82	0	5	89
TOTAL EV PARKING REQUIRED		201	192	5	5	2	
TOTAL EV PARKING PROVIDED							204

NOTE: FOR RESIDENTIAL AND GUEST, THE 40% EV STALLS ARE SUBDIVIDED AS FOLLOW: 5% CHARGERS, 25% READY (LOW POWER) AND 10% CAPABLE. REFER TO CBC FOR DEFINITIONS. FOR OFFICE, THE 25% EV STALLS ARE TO BE ALLOCATED AS EVCS.

	BUILDING AREA (Gross Floor Area - SF)															
	Level	Parking Area*	Residential**	Leasing	Clubhouse / Fitness	Amenity 2	Amenity 3	Rooftop Lounge	Amenity 4	Pet Spa	Mail/ Parcel	Bike Storage	Maint. Room	TOTAL		
RESIDENTIAL ABOVE PODIUM	7		62,240					1,185						63,425	253,993	RESIDENTIAL ABOVE PODIUM
	6		63,425											63,425		
	5		61,212		Pt. Vol. Space									63,425		
	4		56,860		4,284	872	1,702							63,718		
PARKING BELOW PODIUM	3	78,018							1,946					79,964	318,428	PARKING BELOW PODIUM
	2	78,018			Vol. Space									79,964		
	1	75,491			1,946					287	753	926		79,403		
	Sub-T	77,151										1,946		79,097		
	Total	308,678	243,737	1,946	4,284	872	1,702	1,185	1,946	287	753	926	1,946	572,421		

*Parking Structure GSF includes parking stalls, trash termination rooms, horizontal and vertical circulation, storage, mechanical and meter rooms, operational use closets, etc.

**Residential GSF includes residential dwelling units, horizontal and vertical circulation, storage, mechanical and operational use closets, etc.

DEVELOPMENT STANDARDS		
(Project Name/Developer:)	Ave Carlota	
Project Address	Laguna Hills	
AO #	2022-834	
Site Area	4.0 AC	
A.P.N. / Tract		
Reference Documents	Abbreviation	
Municipal Code Zoning:	Village Commercial	VC
Specific Plan:	Urban Village Specific Plan	UVSP
Other:	Laguna Hills Municipal Code	LHMC
NOTE: Municipal Code sections are referenced below unless noted otherwise.		
ITEM	INFO / REQUIREMENT	SECTION
Building Codes		
CA Codes (Bldg, Fire, P/M/E)	Year: 2022	
Energy Code:	California Energy Code, 2022	
Fire Code	OCFA	
Land Use		
Proposed Construction & Story	Type III-A (Res.); Type IA (Structured Parking)	
Proposed Occupancy	R2 (with A3); S2	
Existing Use	Parking lot	
Easements (to remain?)	yes	
Building Limits		
Density	30-50 DU/ AC gross (Density bonus allows 20% increase	Table 2 - P.89 UVSP
Height (max)	75 feet	Table 2 - P.89 UVSP
Lot Coverage (max)	70%	Table 2 - p. 89 UVSP
Landscape coverage (min.)	15%	Table 2 - P.89 UVSP
Separation of Bldgs on-site	Main-main: 10'; Main-Accessory: 2.5'; Access.-access.: 2.5'	
Setbacks		
Street Front	Parking Lot: 10' ; parking structure: 20'; building: 20'; 0' commercial abutting non-residential	Table 2 - P.89 UVSP / Table 9-44.E
Street Side	10'	
Interior	10' abutting residential; 0' commercial abutting non-residential	
Rear	20' abutting residential; 10' abutting non-residential	
Encroachments into SB	Balconies (3'-0" front, 5'-0" rear, 2'-6" side)	Table 9-40.150 LH
Walls and Fences	6ft ht.	
Mech. Equipment Screening	All roof-mounted equipment, except for solar panels meeting standards of the Uniform Building Code, including but not limited to air conditioning units, lighting fixtures, and mechanical equipment, shall be shielded and architecturally screened from view from on-site parking areas, adjacent public streets, and adjacent residentially zoned property.	LH 9-40.090
Residential Requirements		
Open Space and amenities	10% minimum (in addition to landscape coverage reqm't)	Table 2 - p. 89 UVSP

Façade Wall Plane Requirements (where applicable)		
Vertical breaks?	Vertical elements should be included on certain elevations where needed to define key points or minimize wall mass	P. 23 UVSP
Roof design breaks?	Roof lines with varied levels and special shapes at key locations to enhance the character of a commercial project and minimize the massiveness of large buildings.	
Articulation Specifics?	1. A variety of massing and building heights and various types of fenestration to create a pedestrian character.	
	2.Color variations should be used to articulate various building forms.	
	3. A strong architectural element, or	
Parking Requirements		
Dwelling Units	Studio= 1.5, 1BR = 1.5, 2BR = 2.0	LH 9-44.050/ Table 9-44.A
Guest	0.2	
Parking Landscaping?	1-5' wide (25 s.f. min) planter for ea. 15 stalls	LH 9-44.060
Parking Design/Dims		
Standard Stall	9'x18'	Table 9-44.D
Parallel	9'x22'	
Access Width	28' (parking structure driveway); 6' ped. Walkway; Throat length 24ft min Residential, 40 ft min Commercial	
Aisle	24' wide for 2-way 90 degree parking	
Driveway length	150' max (residential)	
Aisle length	100' max (residential)	
Ramp max	5% isle, 15% straight ramp, 10% driveway	
Fire Department		
Hose pull dist. (how calc'd)	150' by path of travel	OCFA
Firelane width	minimum 24' fire apparatus, 28' aerial apparatus	
Turning Radius	inside 20', outside 42'	
Max Backup distance	150'	
Firelane SB from Bldg	20' min., 40' max	
Fire Department Connection	min. 40' from bldg, 100' from fire hydrant	
Solid Waste		
Trash & Recycling	separation required	LH 9-82
Organic waste (separate?)	Required to separate their food scraps and green waste for recycling.	CR&R

REQUEST FOR WAIVERS

- HEIGHT: Maximum = 75'-0" (the vertical distance from finished grade to the highest point of the structure); Provided = approximately 83'-0" to the parapet & 89'-0" to top of stair towers.
- PARKING: Parking width adjacent to a wall: Minimum = 2'-6"; Provided = 1'-0"
- DRIVEWAY: Throat length minimum= 24'-0"(Residential), 40'-0" (Commercial) ; Provided = 7'-0" (at NW garage entry), 30'-0" (at SW garage entry)



VIEW FROM AVENIDA DE LA CARLOTA AND LOS ALISOS BLVD INTERSECTION 1




VIEW FROM AVENIDA DE LA CARLOTA LOOKING SOUTH EAST 2



VIEW FROM THE EXISTING OFFICE BUILDING LOOKING SOUTH 3



VIEW FROM THE PARKING LOT IN NORTH EAST LOOKING SOUTH WEST 4

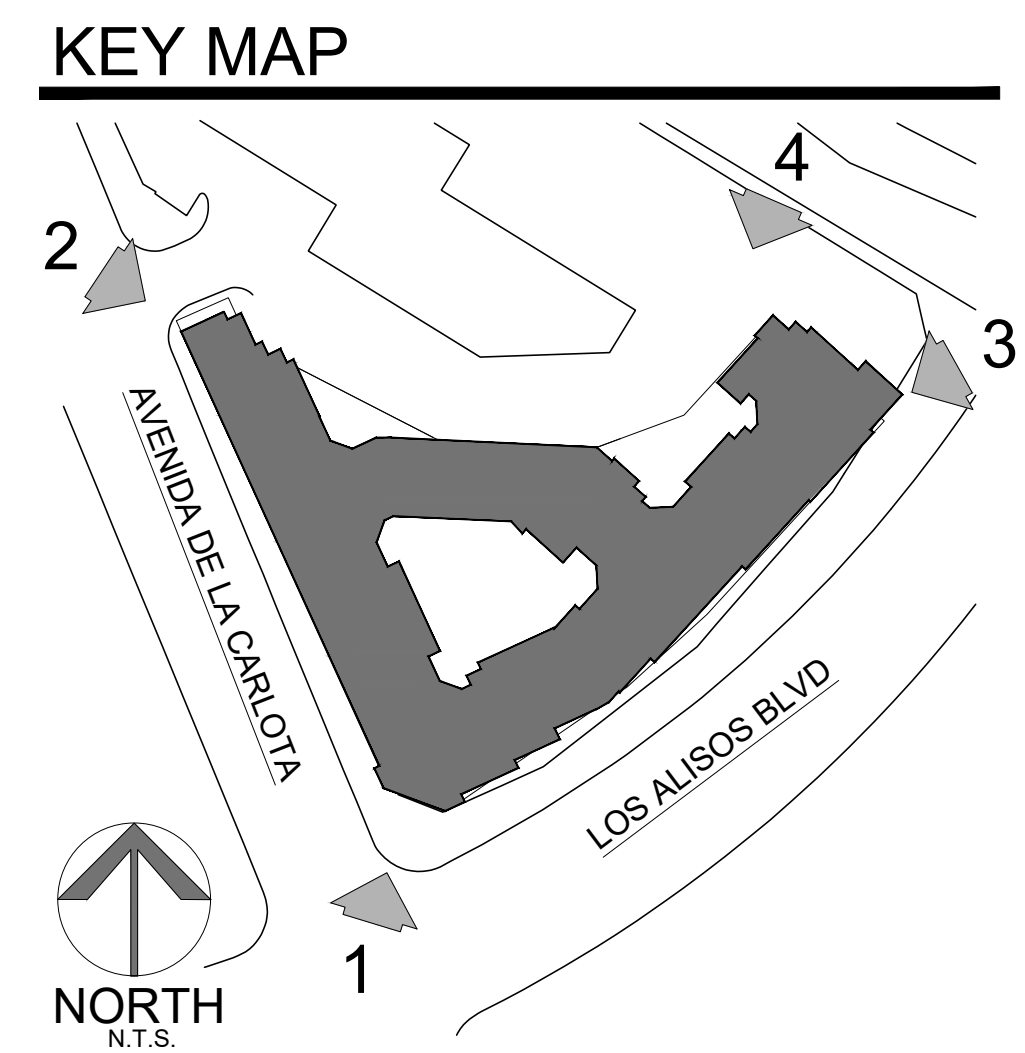

24422 AVENIDA DE LA CARLOTA
LAGUNA HILLS, CA
BUCHANAN STREET PARTNERS

RESIDENTIAL BUILDING
Conceptual Perspectives



AP1.0

Scale 0" = 00'
Job No. 2022-834
Date 11-17-2023






SITE CONTEXT AERIAL VIEW 1



SITE CONTEXT AERIAL VIEW 2



SITE CONTEXT AERIAL VIEW 3

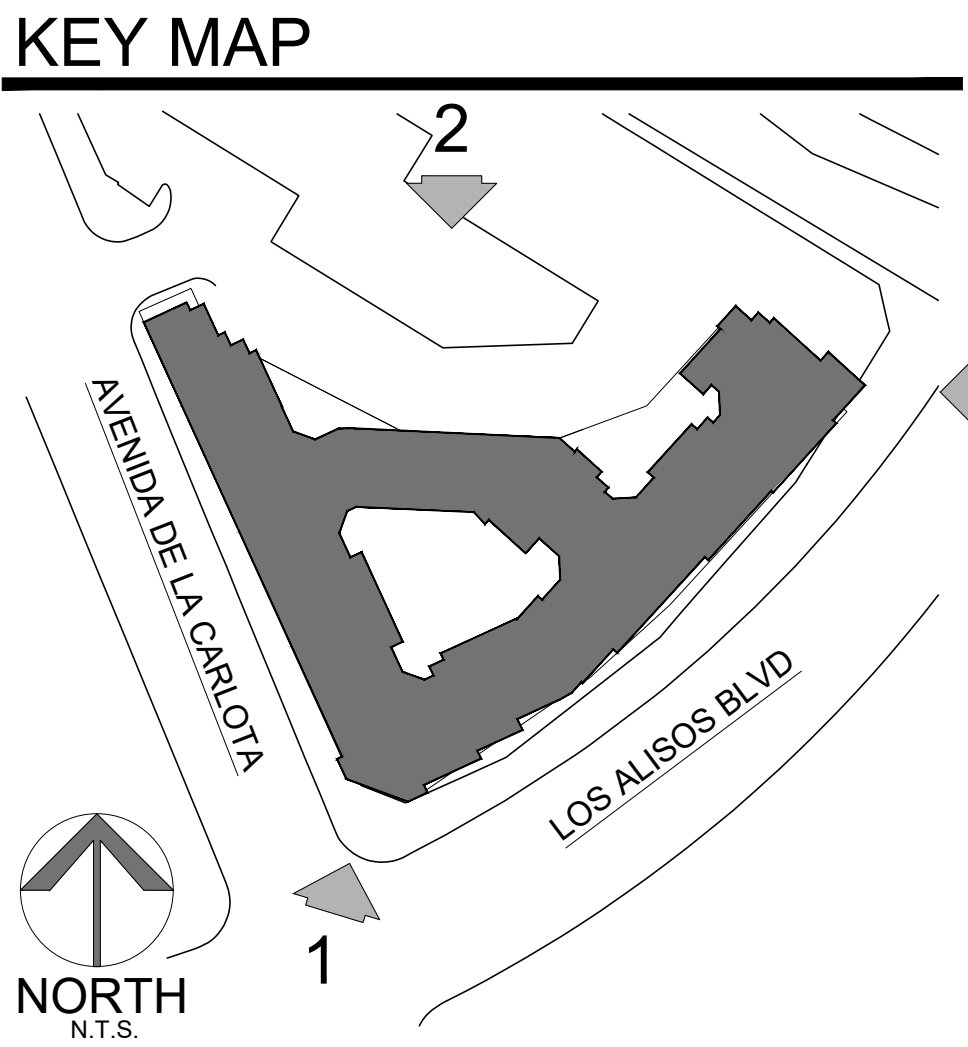



24422 AVENIDA DE LA CARLOTA
LAGUNA HILLS, CA
BUCHANAN STREET PARTNERS

RESIDENTIAL BUILDING
Computer Generated Building Mass Model



AP1.1
Scale 0" = 00'
Job No. 2022-834
Date 11-17-2023

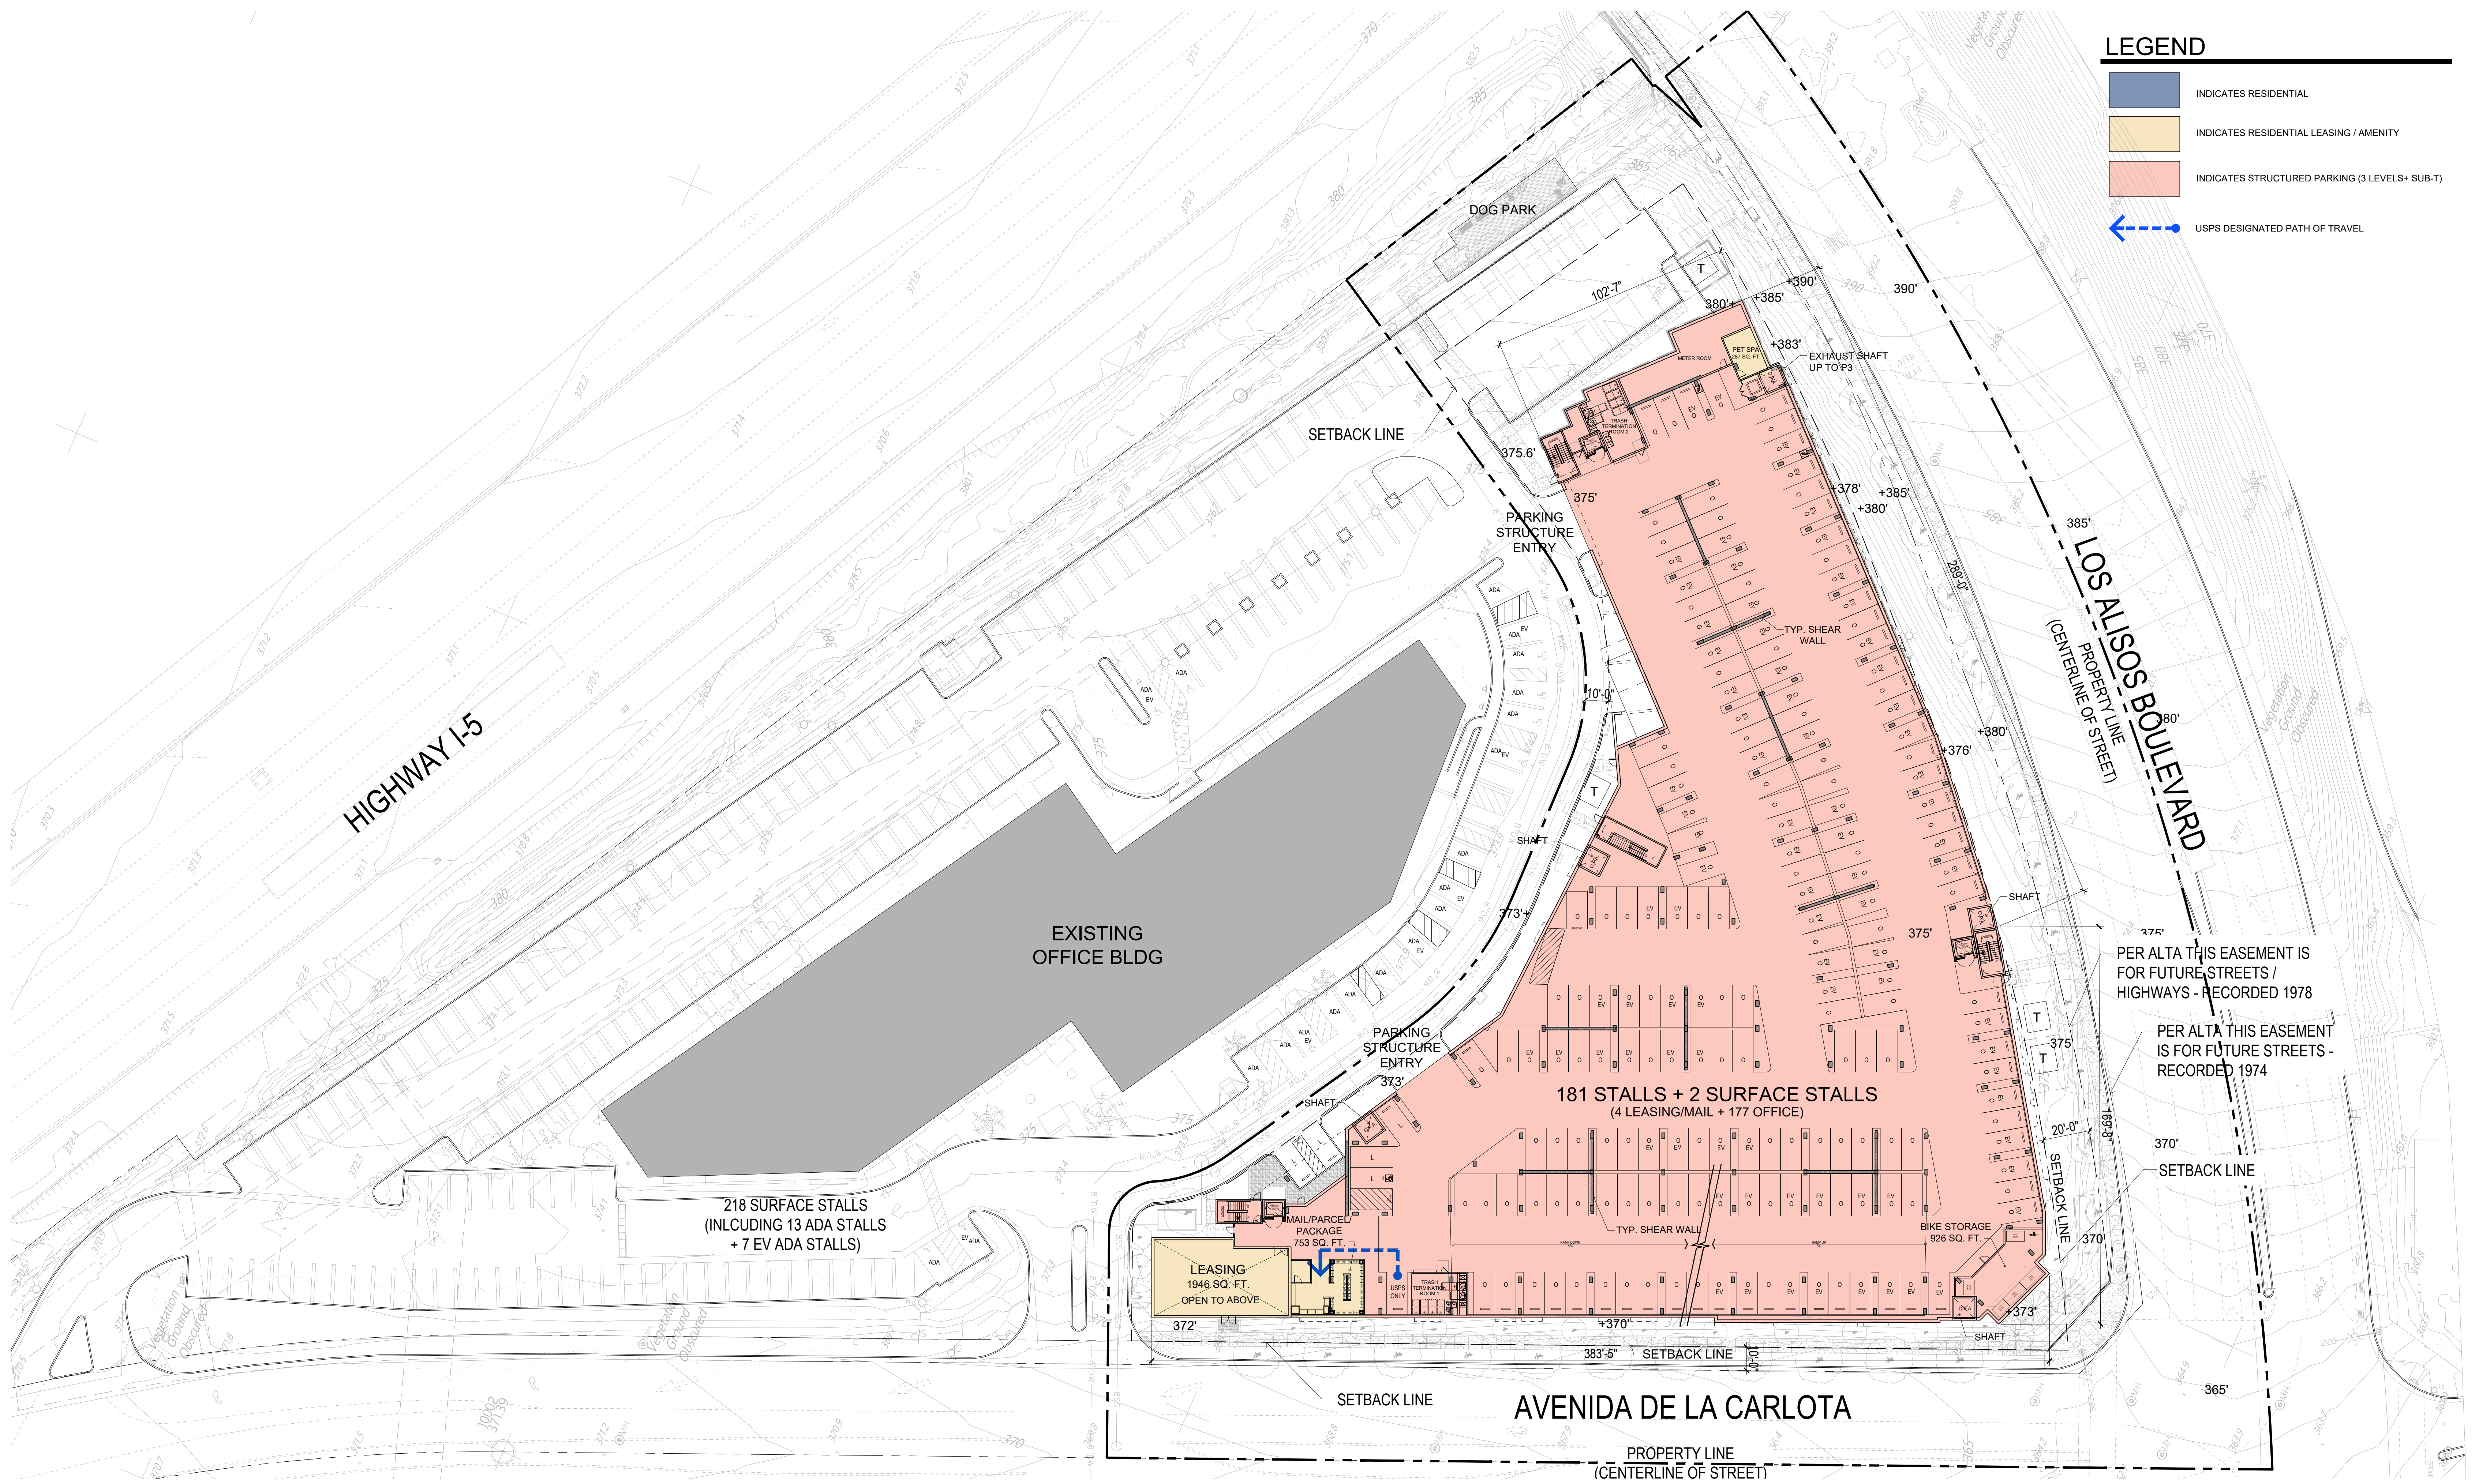

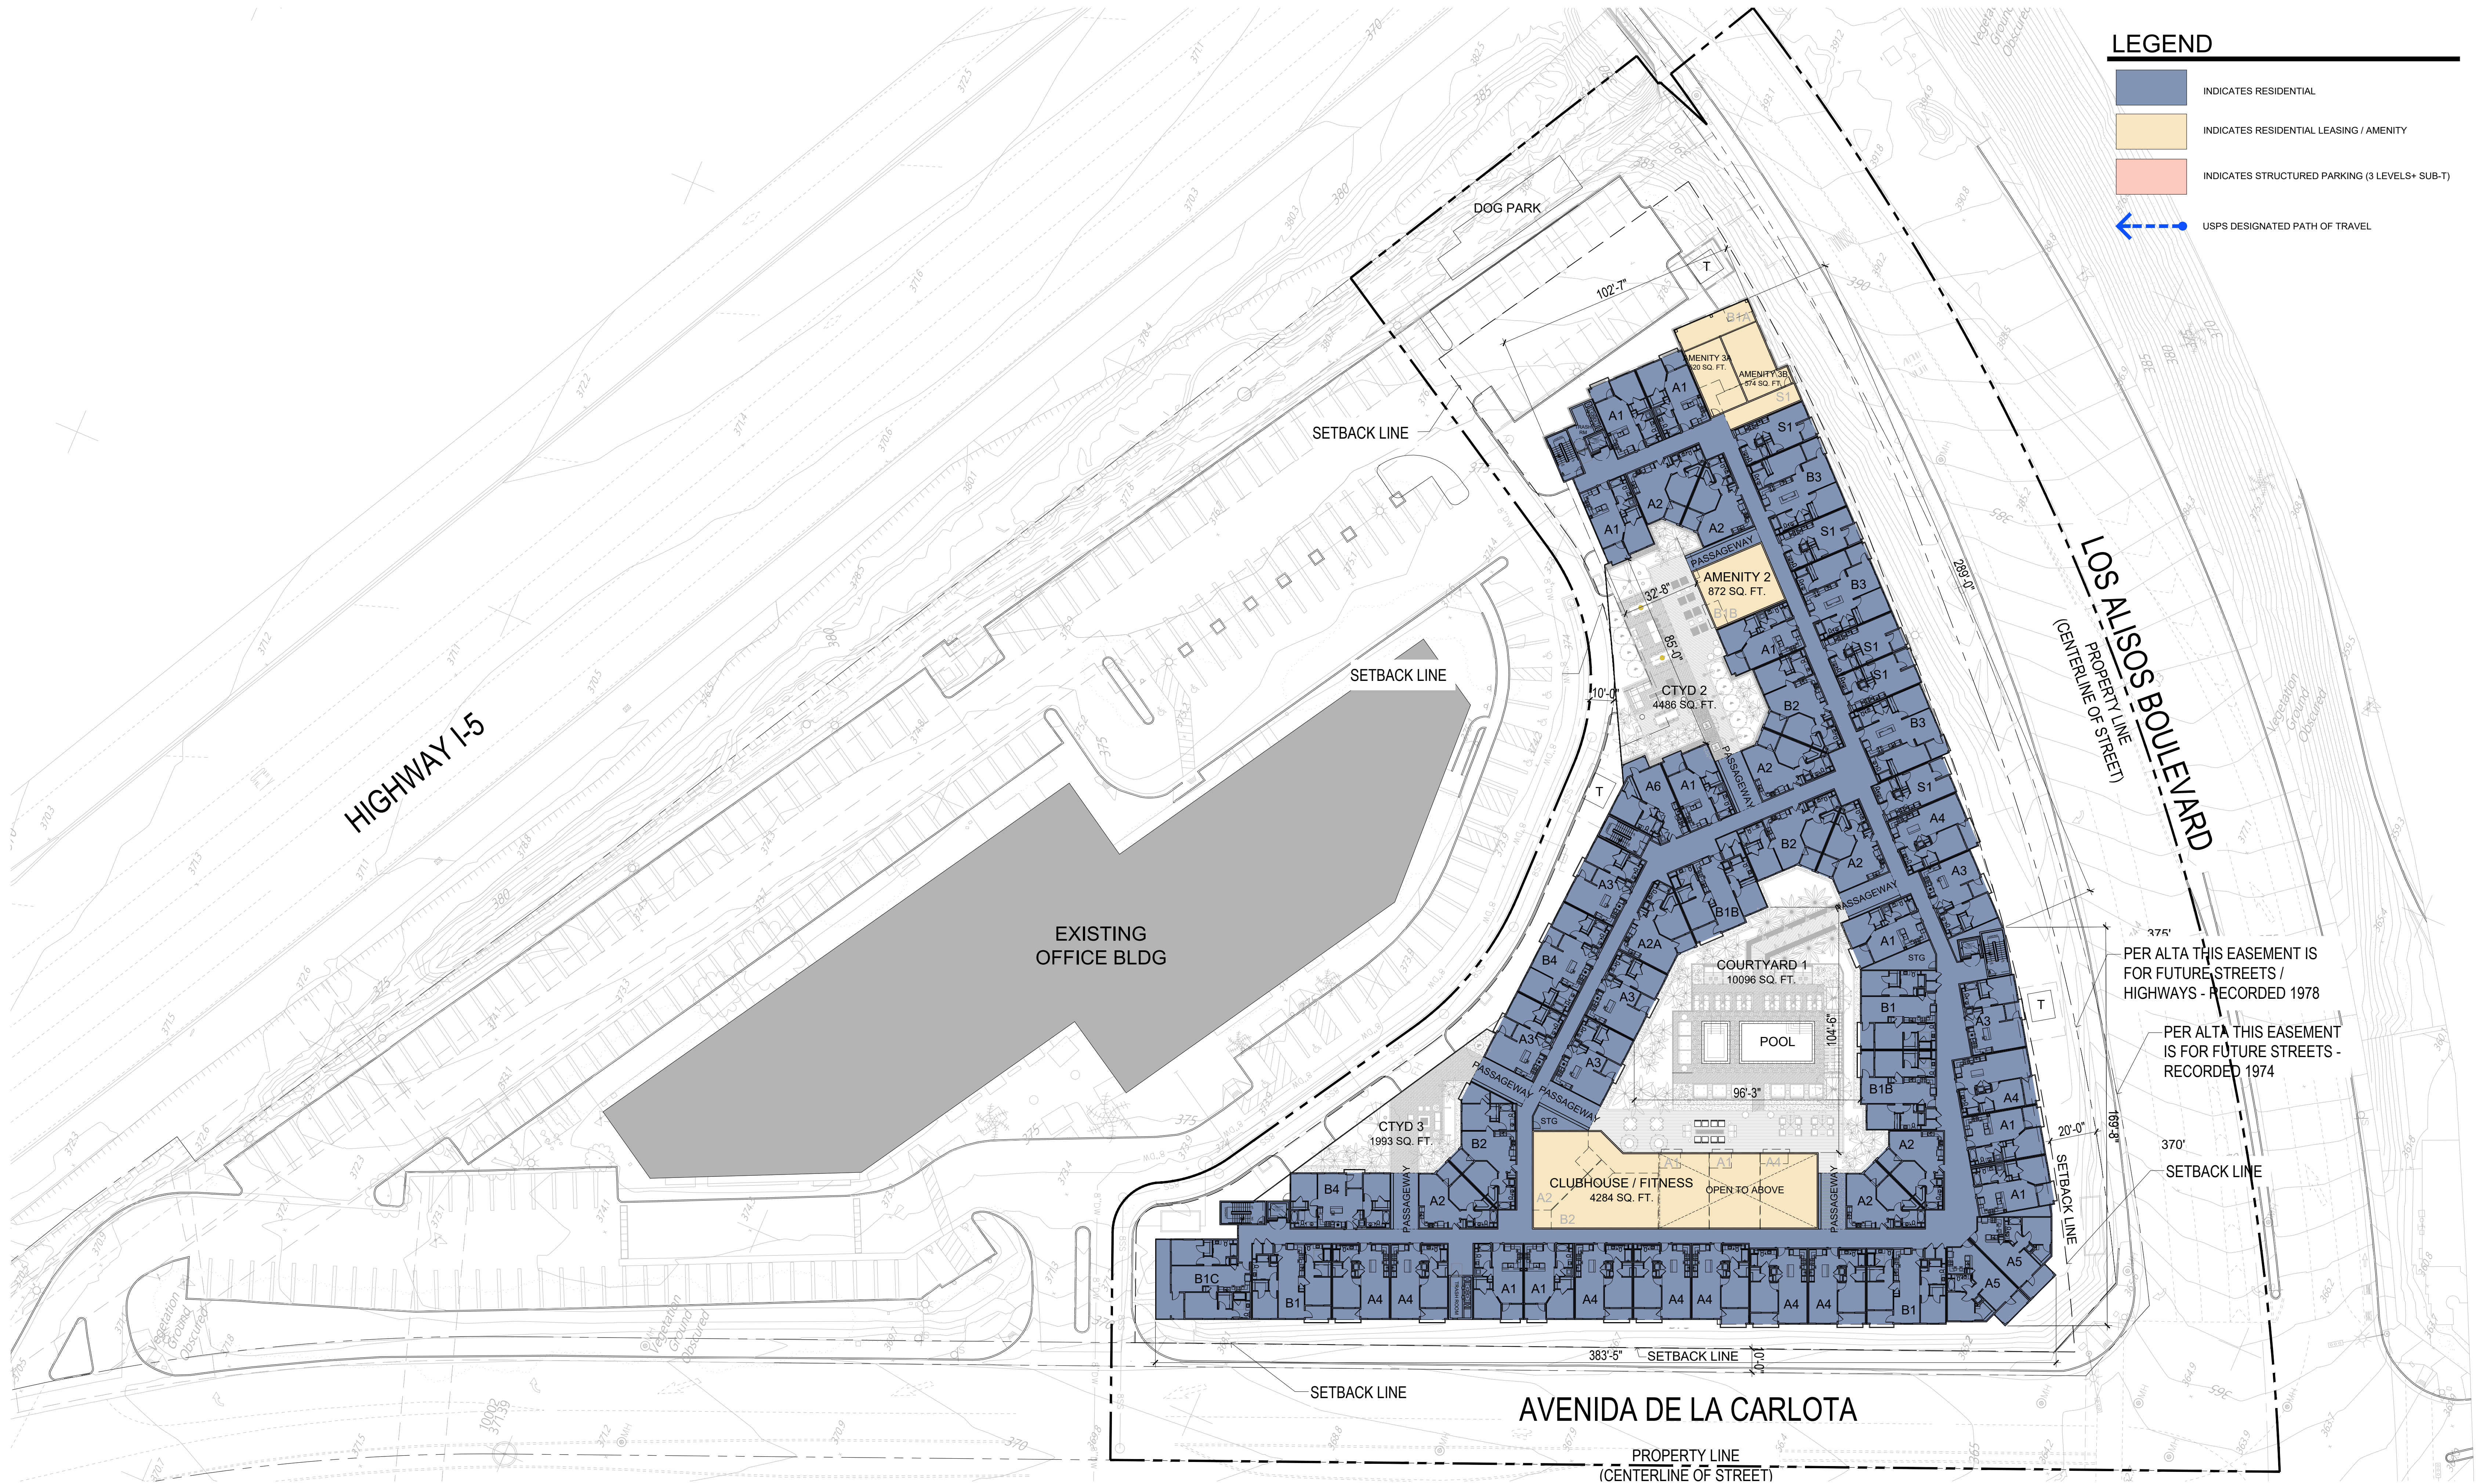

LEGEND

- INDICATES RESIDENTIAL
- INDICATES RESIDENTIAL LEASING / AMENITY
- INDICATES STRUCTURED PARKING (3 LEVELS+ SUB-T)
- USPS DESIGNATED PATH OF TRAVEL

LEGEND

LANDSCAPE COVERAGE (HARDSCAPE & SOFTSCAPE)

COMMON OPEN SPACE (COURTYARDS)


PRIVATE OPEN SPACE (PATIO AND BALCONY)

ENCLOSED AMENITY SPACE

ENCLOSED AMENITY SF		PRIVATE O.S.		
AMENITIES	SF	Unit	DECK AREA	TOT. AREA
LEASING	1,946	S1	51	1,173
MAIL / PARCEL	753	A1	67	2,948
CLUBHOUSE / FITNESS	4,284	A2	54	1,026
AMENITY 2	872	A2A	50	200
AMENITY 3a	520	A3	53	954
AMENITY 3b	574	A4	66	2,508
AMENITY 4	1,946	A5	90	720
ROOF DECK	1,185	A6	55	220
TOTAL	12,080	B1	73	876
		B1A	59	177
		B1B	73	803
		*B1C	59	177
		B2	54	1,458
		B3	65	780
		B4	53	742
		TOTAL		14,762

COURTYARDS	
AMENITIES	SF
COURTYARD 1	10,096
COURTYARD 2	4,486
COURTYARD 3	1,993
TOTAL	16,575

OPEN SPACE SUMMARY					
TYPE		REQUIRED %	REQUIRED SF	PROVIDED SF	PROVIDED TOTAL
COMMON OPEN SPACE	COURTYARDS			16,575	
	DOG PARK			1,068	
	PRIVATE OPEN SPACE	10% MIN	18,105	14,762	32,405
LANDSCAPE COVERAGE	LANDSCAPE 1	15% MIN	27,158	36,167	
	LANDSCAPE 2			1,552	37,719
COMBINED COMMON AND LANDSCAPE COVERAGE		25% MIN	45,263		70,124

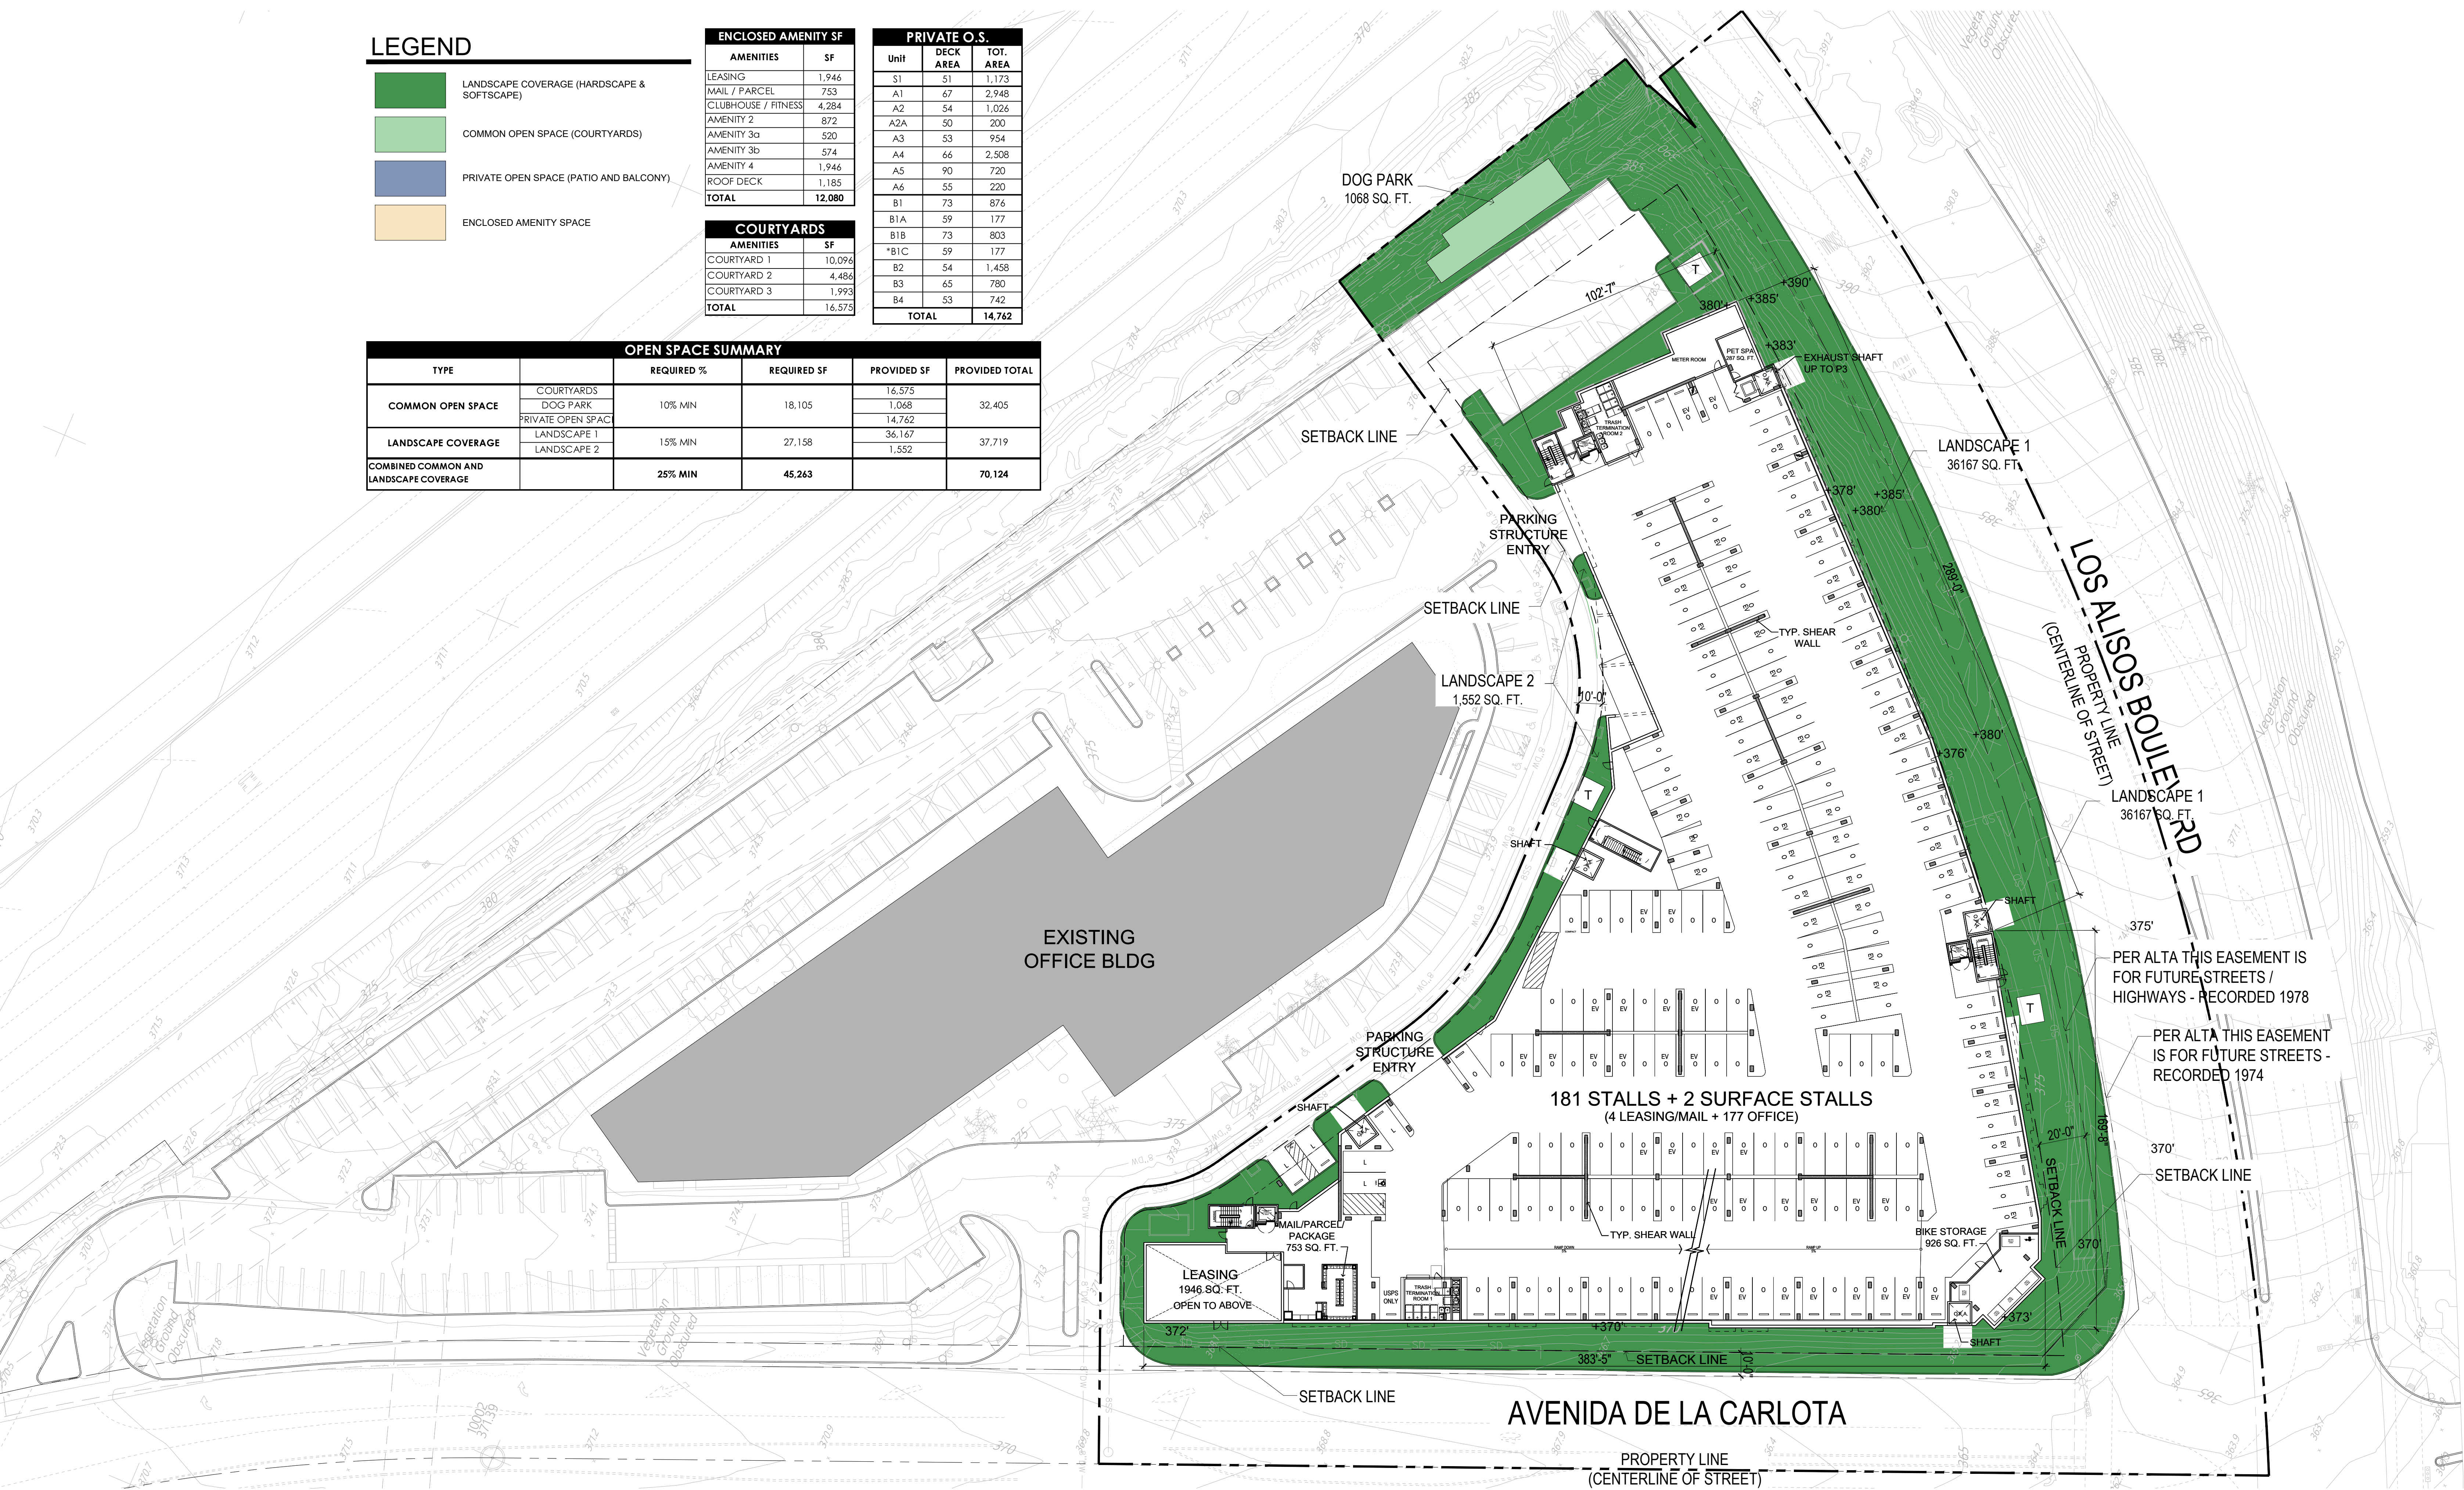

LEGEND


	LANDSCAPE COVERAGE (HARDSCAPE & SOFTSCAPE)
	COMMON OPEN SPACE (COURTYARDS)
	PRIVATE OPEN SPACE (PATIO AND BALCONY)
	ENCLOSED AMENITY SPACE

ENCLOSED AMENITY SF	
AMENITIES	SF
LEASING	1,946
MAIL / PARCEL	753
CLUBHOUSE / FITNESS	4,284
AMENITY 2	872
AMENITY 3a	520
AMENITY 3b	574
AMENITY 4	1,946
ROOF DECK	1,185
TOTAL	12,080

COURTYARDS	
AMENITIES	SF
COURTYARD 1	10,096
COURTYARD 2	4,486
COURTYARD 3	1,993
TOTAL	16,575

PRIVATE O.S.		
Unit	DECK AREA	TOT. AREA
S1	51	1,173
A1	67	2,948
A2	54	1,026
A2A	50	200
A3	53	954
A4	66	2,508
A5	90	720
A6	55	220
B1	73	876
B1A	59	177
B1B	73	803
*B1C	59	177
B2	54	1,458
B3	65	780
B4	53	742
TOTAL		14,762

OPEN SPACE SUMMARY					
TYPE		REQUIRED %	REQUIRED SF	PROVIDED SF	PROVIDED TOTAL
COMMON OPEN SPACE	COURTYARDS	10% MIN	18,105	16,575	32,405
	DOG PARK			1,068	
	PRIVATE OPEN SPACE			14,762	
LANDSCAPE COVERAGE	LANDSCAPE 1	15% MIN	27,158	36,167	37,719
	LANDSCAPE 2			1,552	
COMBINED COMMON AND LANDSCAPE COVERAGE		25% MIN	45,263		70,124

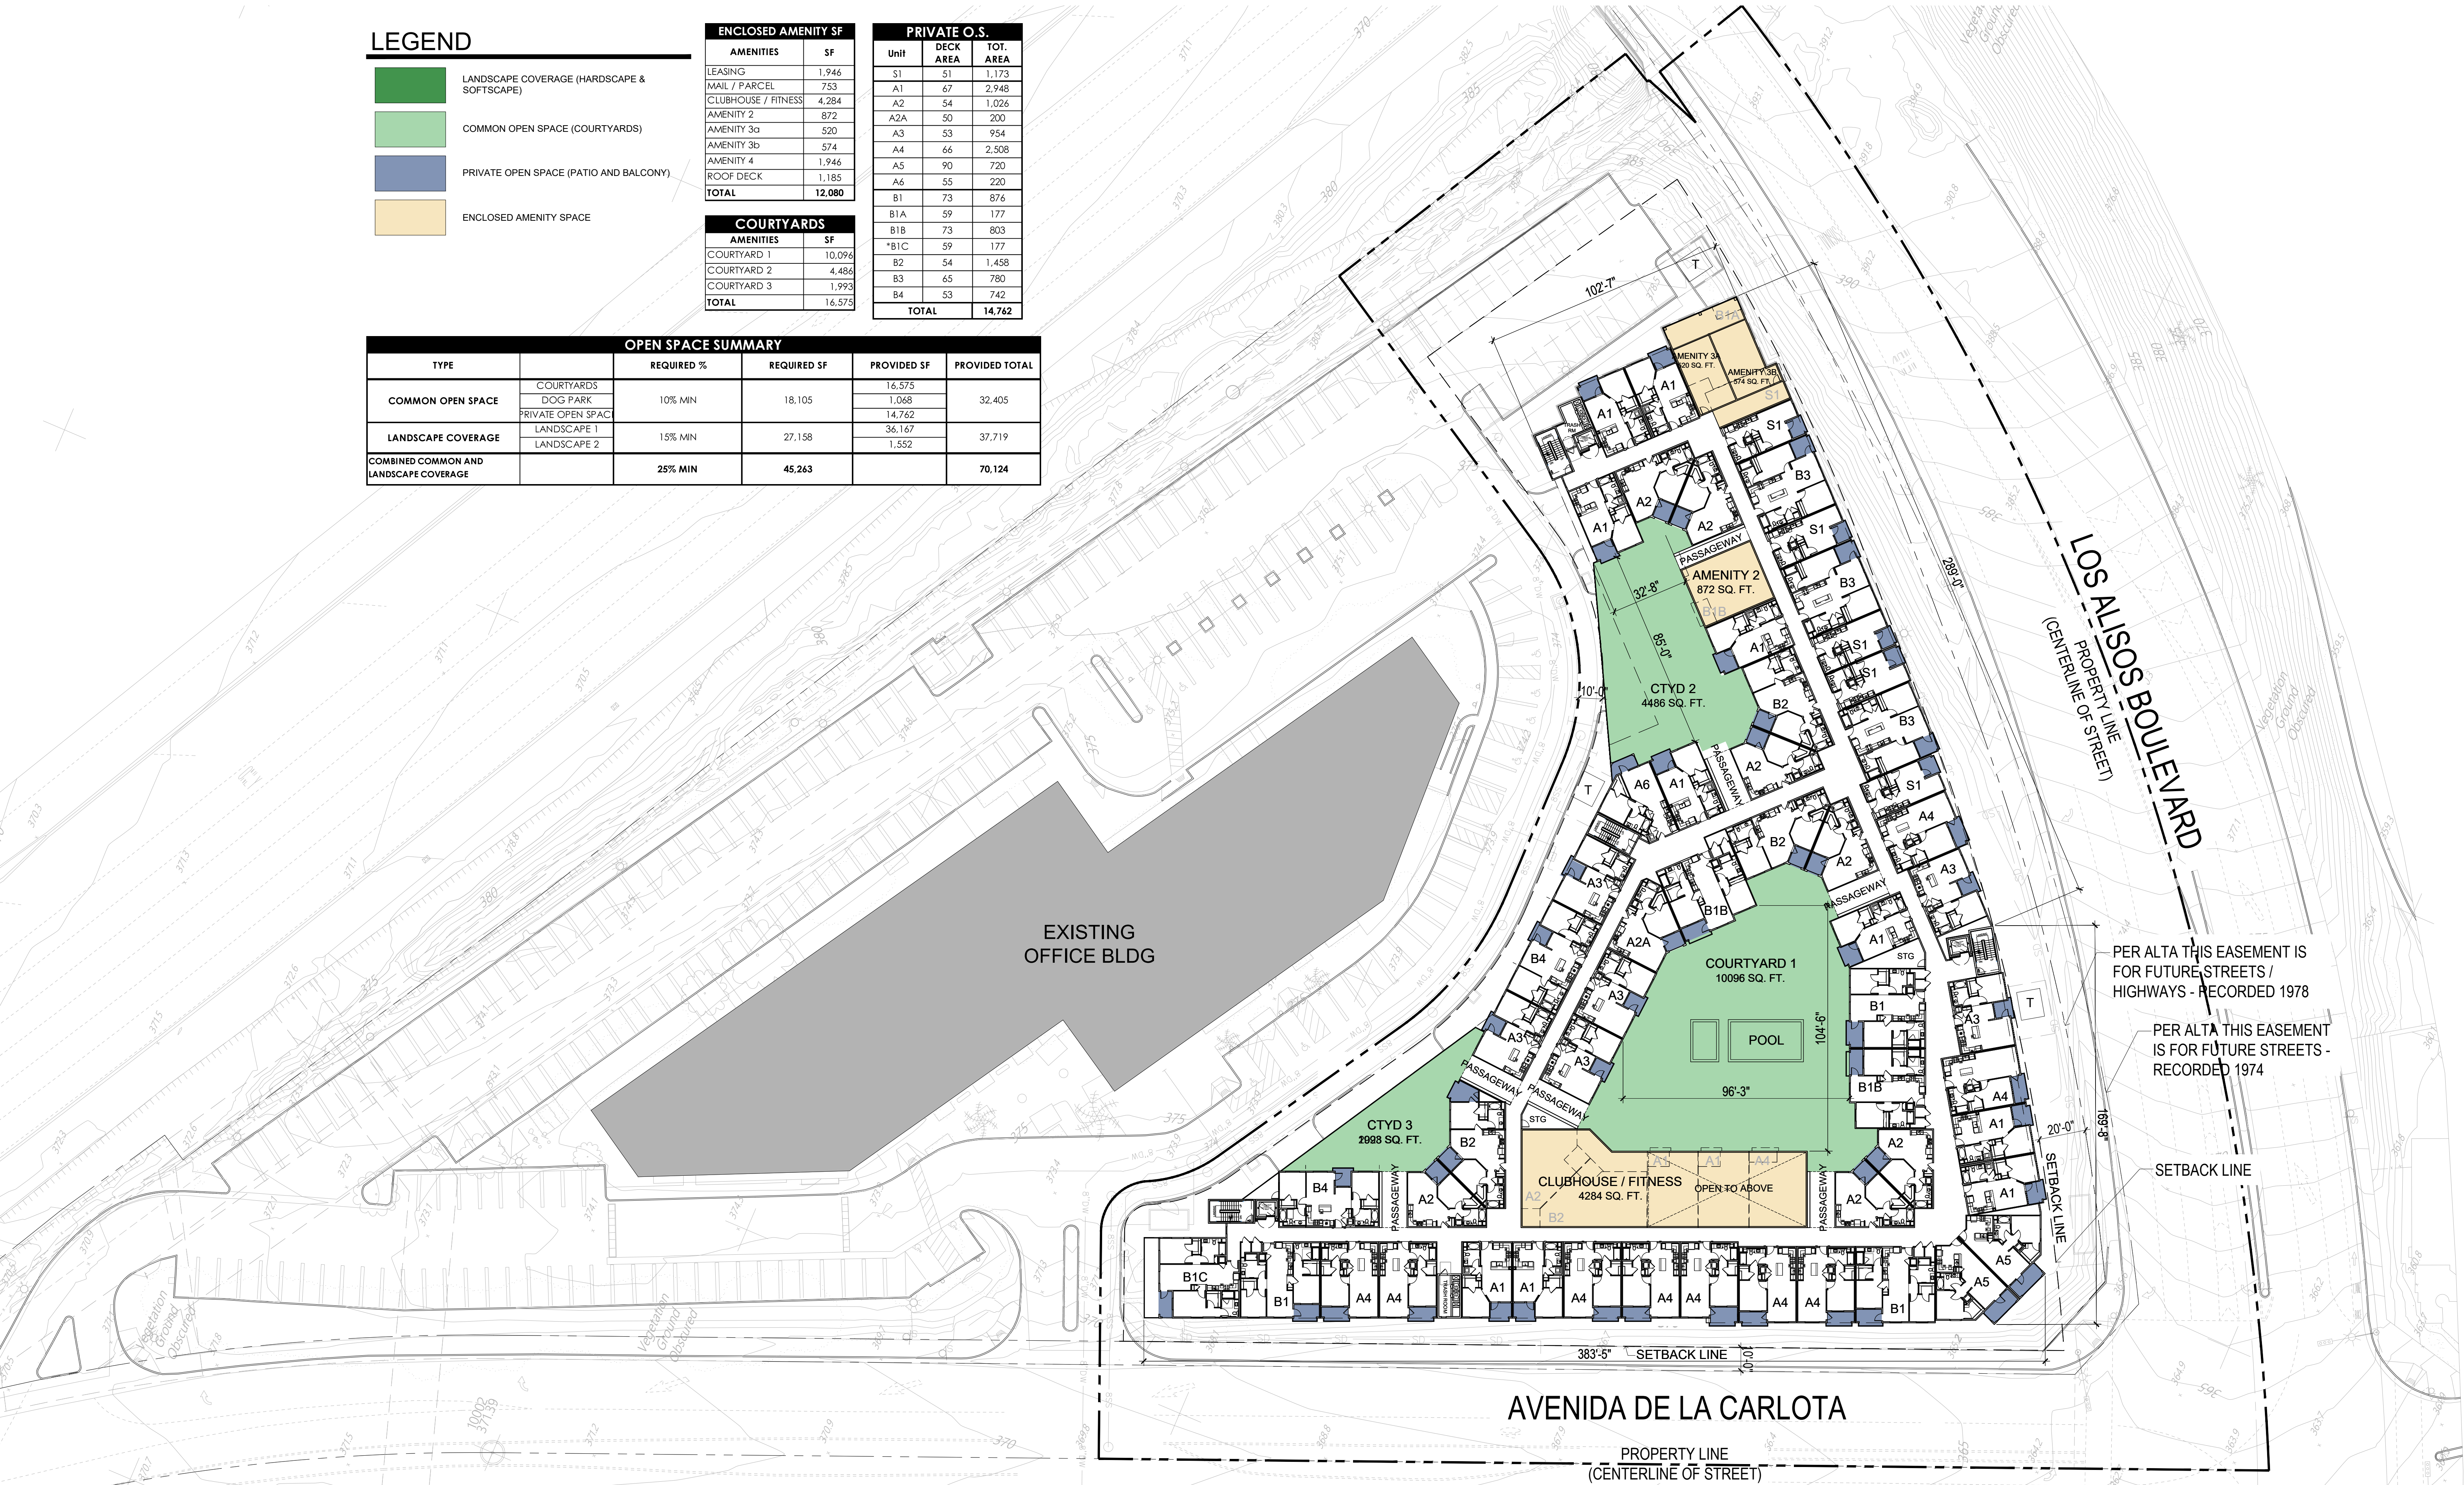

1. EXIT ACCESS TRAVEL DISTANCES SHOWN ARE MEASURED FROM THE MOST REMOTE POINT WITHIN EACH DWELLING UNIT TO EITHER AN EXTERIOR EXIT STAIRWAY OR EXIT DISCHARGE AS PER CBC SECTION 1016.
2. THE MAXIMUM LENGTHS OF EXIT ACCESS TRAVEL PER OCCUPANCY ARE LISTED BELOW AS PER CBC TABLE 1016.1:
 - A: 250 FEET (WITH SPRINKLER SYSTEM)
 - B: 300 FEET (WITH SPRINKLER SYSTEM)
 - R: 250 FEET (WITH SPRINKLER SYSTEM)
 - S-2: 400 FEET (WITH SPRINKLER SYSTEM)
3. EGRESS THROUGH AN INTERVENING SPACE SHALL COMPLY WITH SECTION 1014.2
4. THE COMMON PATH OF EGRESS TRAVEL SHALL NOT EXCEED THE FOLLOWING DISTANCES PER SECTIONS 1014.3 AND 1028.8:
 - A: 75 FEET*
 - B: 100 FEET*
 - R-2: 125 FEET*
 - S-2: 100 FEET*(* = PROVIDED THAT THE BUILDING IS PROTECTED THROUGHOUT WITH AN APPROVED AUTOMATIC SPRINKLER SYSTEM IN ACCORDANCE WITH SECTION 903.3.1.1 OR 903.3.1.2)
5. SEE ELECTRICAL DRAWINGS AND ARCHITECTURAL REFLECTED CEILING PLANS FOR ADDITIONAL INFORMATION REGARDING EXIT SIGNS.
6. EXIT ACCESS (SECTION 1002): THAT PORTION OF A MEANS OF EGRESS SYSTEM THAT LEADS FROM ANY OCCUPIED PORTION OF A BUILDING OR STRUCTURE TO AN EXIT.
7. THE MEANS OF EGRESS, INCLUDING THE EXIT DISCHARGE, SHALL BE ILLUMINATED TO A LEVEL OF NOT LESS THAN ONE FOOT-CANDLE AT THE WALKING SURFACE AT ALL TIMES THE BUILDING SPACE SERVED BY THE MEANS OF EGRESS IS OCCUPIED. SECTION 1006.2
8. THE MEAN OF EGRESS ILLUMINATION SHALL BE PROVIDED BY THE PREMISES' ELECTRICAL SUPPLY. IN THE EVENT OF A POWER SUPPLY FAILURE, AN AUTOMATIC EMERGENCY ELECTRICAL SYSTEM SHALL BE PROVIDED PER SECTION 1006.3.
9. APPROVED EXIT SIGNS SHALL BE LOCATED AS NECESSARY TO CLEARLY INDICATE THE DIRECTION OF EGRESS TRAVEL AS REQUIRED BY BUILDING CODE 1011.1, AND SHALL BE INTERNALLY OR EXTERNALLY ILLUMINATED AS REQUIRED BY SECTION 1011.3 IN ACCORDANCE WITH THE PROVISIONS SET FORTH IN SECTIONS 1011.5 AND 1011.6. NOTE: ADDITIONAL EXIT SIGNS MAY BE REQUIRED AT THE TIME OF FIELD INSPECTION.
10. IN THE EVENT OF POWER FAILURE AN EMERGENCY ELECTRICAL SYSTEM SHALL ILLUMINATE EXIT SIGNS FOR A DURATION OF NOT LESS THAN 90 MINUTES IN ACCORDANCE WITH THE PROVISIONS SET FORTH IN SECTION 1011.6.3

 2-HOUR VERTICAL EXIT ENCLOSURE
 2-HOUR EXIT PASSAGEWAY
 EXIT PATH

NOTE: MAXIMUM TRAVEL DISTANCE FROM UNIT TO EXIT TO PUBLIC WAY SHALL NOT EXCEED 250 FEET.


A map showing the location of the 'SITE' (indicated by a red arrow) relative to Highway 5 and surrounding roads. The roads shown include EL TORO RD, ROCKFIELD BLVD, LOS ALAMOS BLVD, MILLANES BLVD, ALVARO PKWY, GERONIMO RD, LA PAZ RD, LEONINA WILKS DR, PASADENA, and AQUILA PINO. Highway 5 is marked with a shield icon.




GENERAL NOTES

- 1. EXIT ACCESS TRAVEL DISTANCES SHOWN ARE MEASURED FROM THE MOST REMOTE POINT WITHIN EACH DWELLING UNIT TO EITHER AN EXTERIOR EXIT STAIRWAY OR EXIT DISCHARGE AS PER CBC SECTION 1016.
- 2. THE MAXIMUM LENGTHS OF EXIT ACCESS TRAVEL PER OCCUPANCY ARE LISTED BELOW AS PER CBC TABLE 1016.1:
 - A: 250 FEET (WITH SPRINKLER SYSTEM)
 - B: 300 FEET (WITH SPRINKLER SYSTEM)
 - R: 250 FEET (WITH SPRINKLER SYSTEM)
 - S-2: 400 FEET (WITH SPRINKLER SYSTEM)
- 3. EGRESS THROUGH AN INTERVENING SPACE SHALL COMPLY WITH SECTION 1014.2
- 4. THE COMMON PATH OF EGRESS TRAVEL SHALL NOT EXCEED THE FOLLOWING DISTANCES PER SECTIONS 1014.3 AND 1028.8:
 - A: 75 FEET*
 - B: 100 FEET*
 - R-2: 125 FEET*
 - S-2: 100 FEET*(* = PROVIDED THAT THE BUILDING IS PROTECTED THROUGHOUT WITH AN APPROVED AUTOMATIC SPRINKLER SYSTEM IN ACCORDANCE WITH SECTION 903.3.1.1 OR 903.3.1.2)
- 5. SEE ELECTRICAL DRAWINGS AND ARCHITECTURAL REFLECTED CEILING PLANS FOR ADDITIONAL INFORMATION REGARDING EXIT SIGNS.
- 6. EXIT ACCESS (SECTION 1002): THAT PORTION OF A MEANS OF EGRESS SYSTEM THAT LEADS FROM ANY OCCUPIED PORTION OF A BUILDING OR STRUCTURE TO AN EXIT.
- 7. THE MEANS OF EGRESS, INCLUDING THE EXIT DISCHARGE, SHALL BE ILLUMINATED TO A LEVEL OF NOT LESS THAN ONE FOOT-CANDLE AT THE WALKING SURFACE AT ALL TIMES THE BUILDING SPACE SERVED BY THE MEANS OF EGRESS IS OCCUPIED. SECTION 1006.2
- 8. THE MEAN OF EGRESS ILLUMINATION SHALL BE PROVIDED BY THE PREMISES' ELECTRICAL SUPPLY. IN THE EVENT OF A POWER SUPPLY FAILURE, AN AUTOMATIC EMERGENCY ELECTRICAL SYSTEM SHALL BE PROVIDED PER SECTION 1006.3.
- 9. APPROVED EXIT SIGNS SHALL BE LOCATED AS NECESSARY TO CLEARLY INDICATE THE DIRECTION OF EGRESS TRAVEL AS REQUIRED BY BUILDING CODE 1011.1, AND SHALL BE INTERNALLY OR EXTERNALLY ILLUMINATED AS REQUIRED BY SECTION 1011.3 IN ACCORDANCE WITH THE PROVISIONS SET FORTH IN SECTIONS 1011.5 AND 1011.6. NOTE: ADDITIONAL EXIT SIGNS MAY BE REQUIRED AT THE TIME OF FIELD INSPECTION.
- 10. IN THE EVENT OF POWER FAILURE AN EMERGENCY ELECTRICAL SYSTEM SHALL ILLUMINATE EXIT SIGNS FOR A DURATION OF NOT LESS THAN 90 MINUTES IN ACCORDANCE WITH THE PROVISIONS SET FORTH IN SECTION 1011.6.3

LEGEND

 -  2-HOUR VERTICAL EXIT ENCLOSURE
-  2-HOUR EXIT PASSAGEWAY
-  EXIT PATH

NOTE: MAXIMUM TRAVEL DISTANCE FROM UNIT TO EXIT TO PUBLIC WAY SHALL NOT EXCEED 250 FEET.

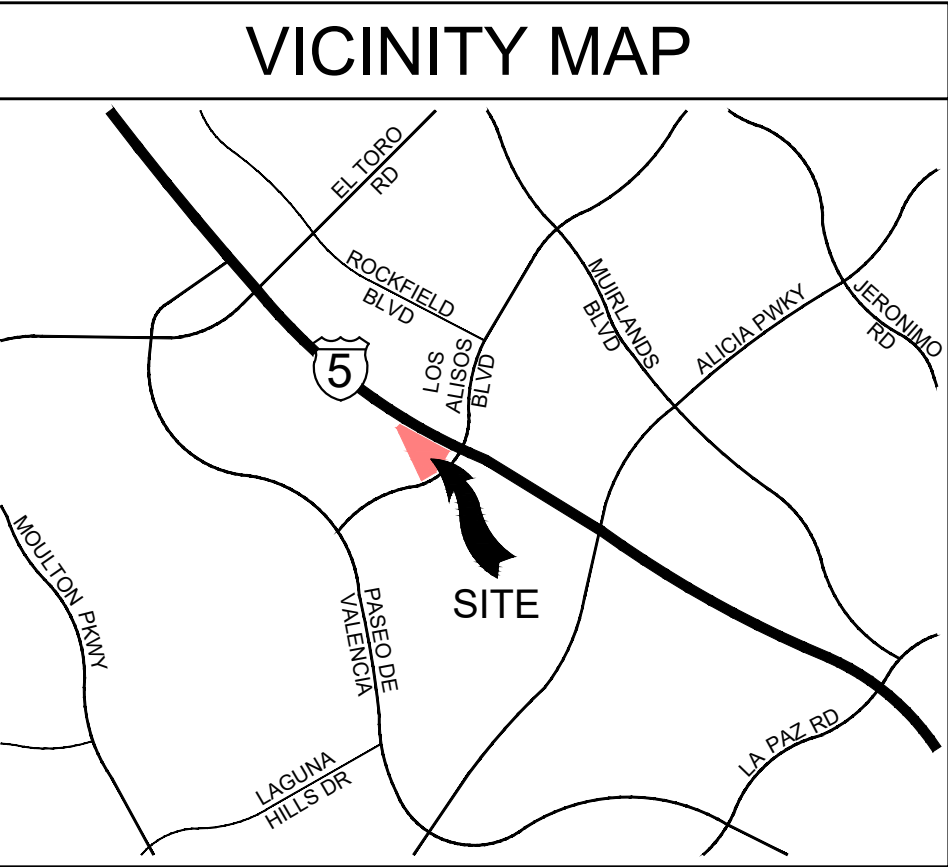

BUILDING LEVEL 5
(2ND RESIDENTIAL LEVEL)
(SIMILAR TO BLDG LEVEL 6)



BUILDING LEVEL 7
(4TH RESIDENTIAL LEVEL)

NARRATIVE

THE WRITTEN SOLID WASTE DISPOSAL AND RECYCLING MANAGEMENT PLAN FOR THE RESIDENTIAL BUILDING IS EXPLAINED AS FOLLOWS:

TRASH TRUCK ROUTING
TRUCKS WILL APPROACH THE PROJECT FROM AVENIDA DE LA CARLOTA, TURN EAST INTO THE PROPERTY, TURN RIGHT AND PARK ADJACENT TO THE TRASH STAGING AREAS AND COMMENCE OPERATIONS. AFTER COMPLETING PICK-UP, TRUCKS WILL CONTINUE ALONG THE PROPERTY PARKING LOT, AND TURN TO THE SECOND LEFT OF THE PROPERTY PARKING LOT, THEN WILL CONTINUE STRAIGHT UNTIL REACHING AVENIDA DE LA CARLOTA.

TRASH ROOMS
SOLID WASTE: A MIN. TOTAL OF (4) 2-CUBIC YARD TRASH BINS ARE TO BE ON SITE AT ALL TIMES FOR TWO TIMES A WEEK PICK-UP SCHEDULE. TRASH ROOM #1 WILL HAVE (2) 2-CUBIC YARD TRASH BINS; TRASH ROOM #2 WILL HAVE (2) 2-CUBIC YARD TRASH BINS; RECYCLABLE: A MIN. TOTAL OF (8) 4-CUBIC YARD RECYCLE BINS ARE TO BE ON SITE AT ALL TIMES FOR TWO TIMES A WEEK PICK-UP SCHEDULE. TRASH ROOM #1 WILL HAVE (4) 4-CUBIC YARD TRASH BINS; TRASH ROOM #2 WILL HAVE (4) 4-CUBIC YARD TRASH BINS; ORGANICS: A MIN. TOTAL OF (6) 64-GALLON ORGANIC CART ARE TO BE ON SITE AT ALL TIMES FOR TWO TIMES A WEEK PICK-UP SCHEDULE. TRASH ROOM #1 WILL HAVE (3) 64-GALLON CART; TRASH ROOM #2 WILL HAVE (3) 64-GALLON CART;

DIMENSIONS FOR TRASH ROOM #1 ARE +/- 18'-0" X 24'-0" (432 S.F.); DIMENSIONS FOR TRASH ROOM #2 ARE +/- 22'-0" X 33'-0" (726 S.F.).

COLLECTION WILL BE VIA RECYCLABLE AND COMPACTED SOLID WASTE TRASH CHUTES LOCATED WITHIN TWO SEPARATE ENCLOSURES IN THE BUILDING AT EACH LEVEL. THE TWO TRASH TERMINATION ROOMS WILL PROVIDE FOR SOLID WASTE TRASH BINS AT EACH TRASH ROOM FOR TWO TIMES A WEEK PICK UP.
TENANTS WILL NOT ACCESS THE TRASH TERMINATION ROOMS DIRECTLY, BUT THROUGH TRASH-CHUTE ROOMS LOCATED AT EVERY LEVEL OF THE BUILDING OFF THE RESIDENTIAL CORRIDORS. THE TRASH CHUTES WILL CONTAIN A MECHANISM THAT WILL ALLOW COMPLETE SHUT-OFF IN ORDER TO REMOVE / REPLACE THE BINS AS THEY REQUIRE EMPTYING AND LIMIT ACCESS TO ALL OTHER FLOORS WHEN ANY ONE CHUTE DOOR IS OPENED. A PORTER WILL BE REQUIRED TO MONITOR THE TRASH LEVELS THROUGHOUT THE DAY AS A PART OF DAILY DUTIES. A VEHICLE APPROPRIATE FOR TOWING TRASH BINS WILL BE PART OF CONTRACTING WITH THE SERVICE PROVIDER.

STAGING AREA
THE STAGING AREA OUTSIDE IS FOR THE COLLECTION OF ALL BINS IN CLOSE PROXIMITY TO WHERE THE HAULER (TRASH TRUCK) WILL PICK-UP THE BINS.

MAINTENANCE OF TRASH ROOMS
THE MAINTENANCE OF THE TRASH ROOMS WILL BE MONITORED AND MANAGED BY PROPERTY MANAGEMENT.

ROLL OUT SERVICE AND PICK-UP
TRASH COLLECTION BINS WILL BE MOVED FROM THE TWO TRASH ROOMS AT LEVEL 1 (PARKING STRUCTURE) WITH AN APPROPRIATE RETRIEVAL VEHICLE (STINGER-TRUCK). THE PROPERTY OWNER WILL CONTRACT FOR THE PROPERTY MANAGEMENT COMPANY TO PROVIDE ON-SITE TRASH MANAGEMENT TO ENSURE THAT FULL BINS ARE REPLACED WITH EMPTY ONES. A SERVICE PROVIDER WILL BE CONTRACTED BY THE PROPERTY OWNER TO EMPTY THE BINS AS NECESSARY PER SCHEDULE.

THE RENTAL / OWNERSHIP OF THE BINS AND THE TRASH SERVICE FOR THE TENANTS WILL BE PAID FOR BY THE BUILDING OWNER. THE SERVICE PROVIDER WILL BE CONTRACTED TO PROVIDE STINGER TRUCK SERVICE FOR CONVEYANCE OF BINS TO THE STAGING AREA AND COLLECTION OF BINS FROM THE STAGING AREA.



LEGEND


- TRASH TRUCK WITH BIN
- TRASH TRUCK WITH BIN
- STRINGER TRUCK ROUTE
- TRASH TRUCK ROUTE
- TRASH TERMINATION ROOM

GENERAL NOTES

- TRASH ENCLOSURE AREAS ARE FULLY ROOFED AND CONTAINED WITHIN THE PARKING STRUCTURE.
- TWO TRASH PICKUPS A WEEK IS THE MAXIMUM ALLOWED BASED ON 0.5 CUBIC YARDS OF TRASH GENERATED PER RESIDENTIAL UNIT. SEE TRASH SUMMARY TABLE.
- 14'x35' WIDE STAGING AREA AVAILABLE ON DAYS OF SERVICE FROM 6am to 6pm.
- MINIMUM VERTICAL CLEARANCE OF 25' AT STAGING AREA FOR BIN CLEARANCE.
- MINIMUM 13'-0" VERTICAL CLEARANCE FOR STINGER TRUCK.
- ALL DRIVEWAYS & STAGING AREAS MUST BE ABLE TO CARRY MIN. 60,000 POUND GROSS VEHICLE WEIGHT
- MAXIMUM BIN SIZE 4 CU. YD.

RESIDENTIAL BUILDING TRASH SUMMARY							
SOLID WASTE CALCULATIONS							
UNITS	C.Y./WK /UNIT	TOTAL C.Y. (50%)	COMPACTION RATIO	COMPACT ED TRASH (C.Y.)	No. of 2 C.Y. BINS REQ'D	No. of PICK-UPS PER WEEK	No. of 4 C.Y. BINS REQ'D
240	0.5	60	4 : 1	15	8	2	4
RECYCLING CALCULATIONS							
UNITS	C.Y./WK /UNIT	TOTAL C.Y. (50%)	COMPACTION RATIO	COMPACT ED TRASH (C.Y.)	No. of 4 C.Y. BINS REQ'D	No. of PICK-UPS PER WEEK	No. of 4 C.Y. BINS REQ'D
240	0.5	60	1 : 1	60	15	2	8
ORGANICS CALCULATIONS							
UNITS	GALLONS/ WEEK	TOTAL GAL / WEEK	NUMBER OF 64 GALLON CARTS		No. of PICK-UPS PER WEEK		44 GAL CARTS REQ'D
240	3	720	11		2		6

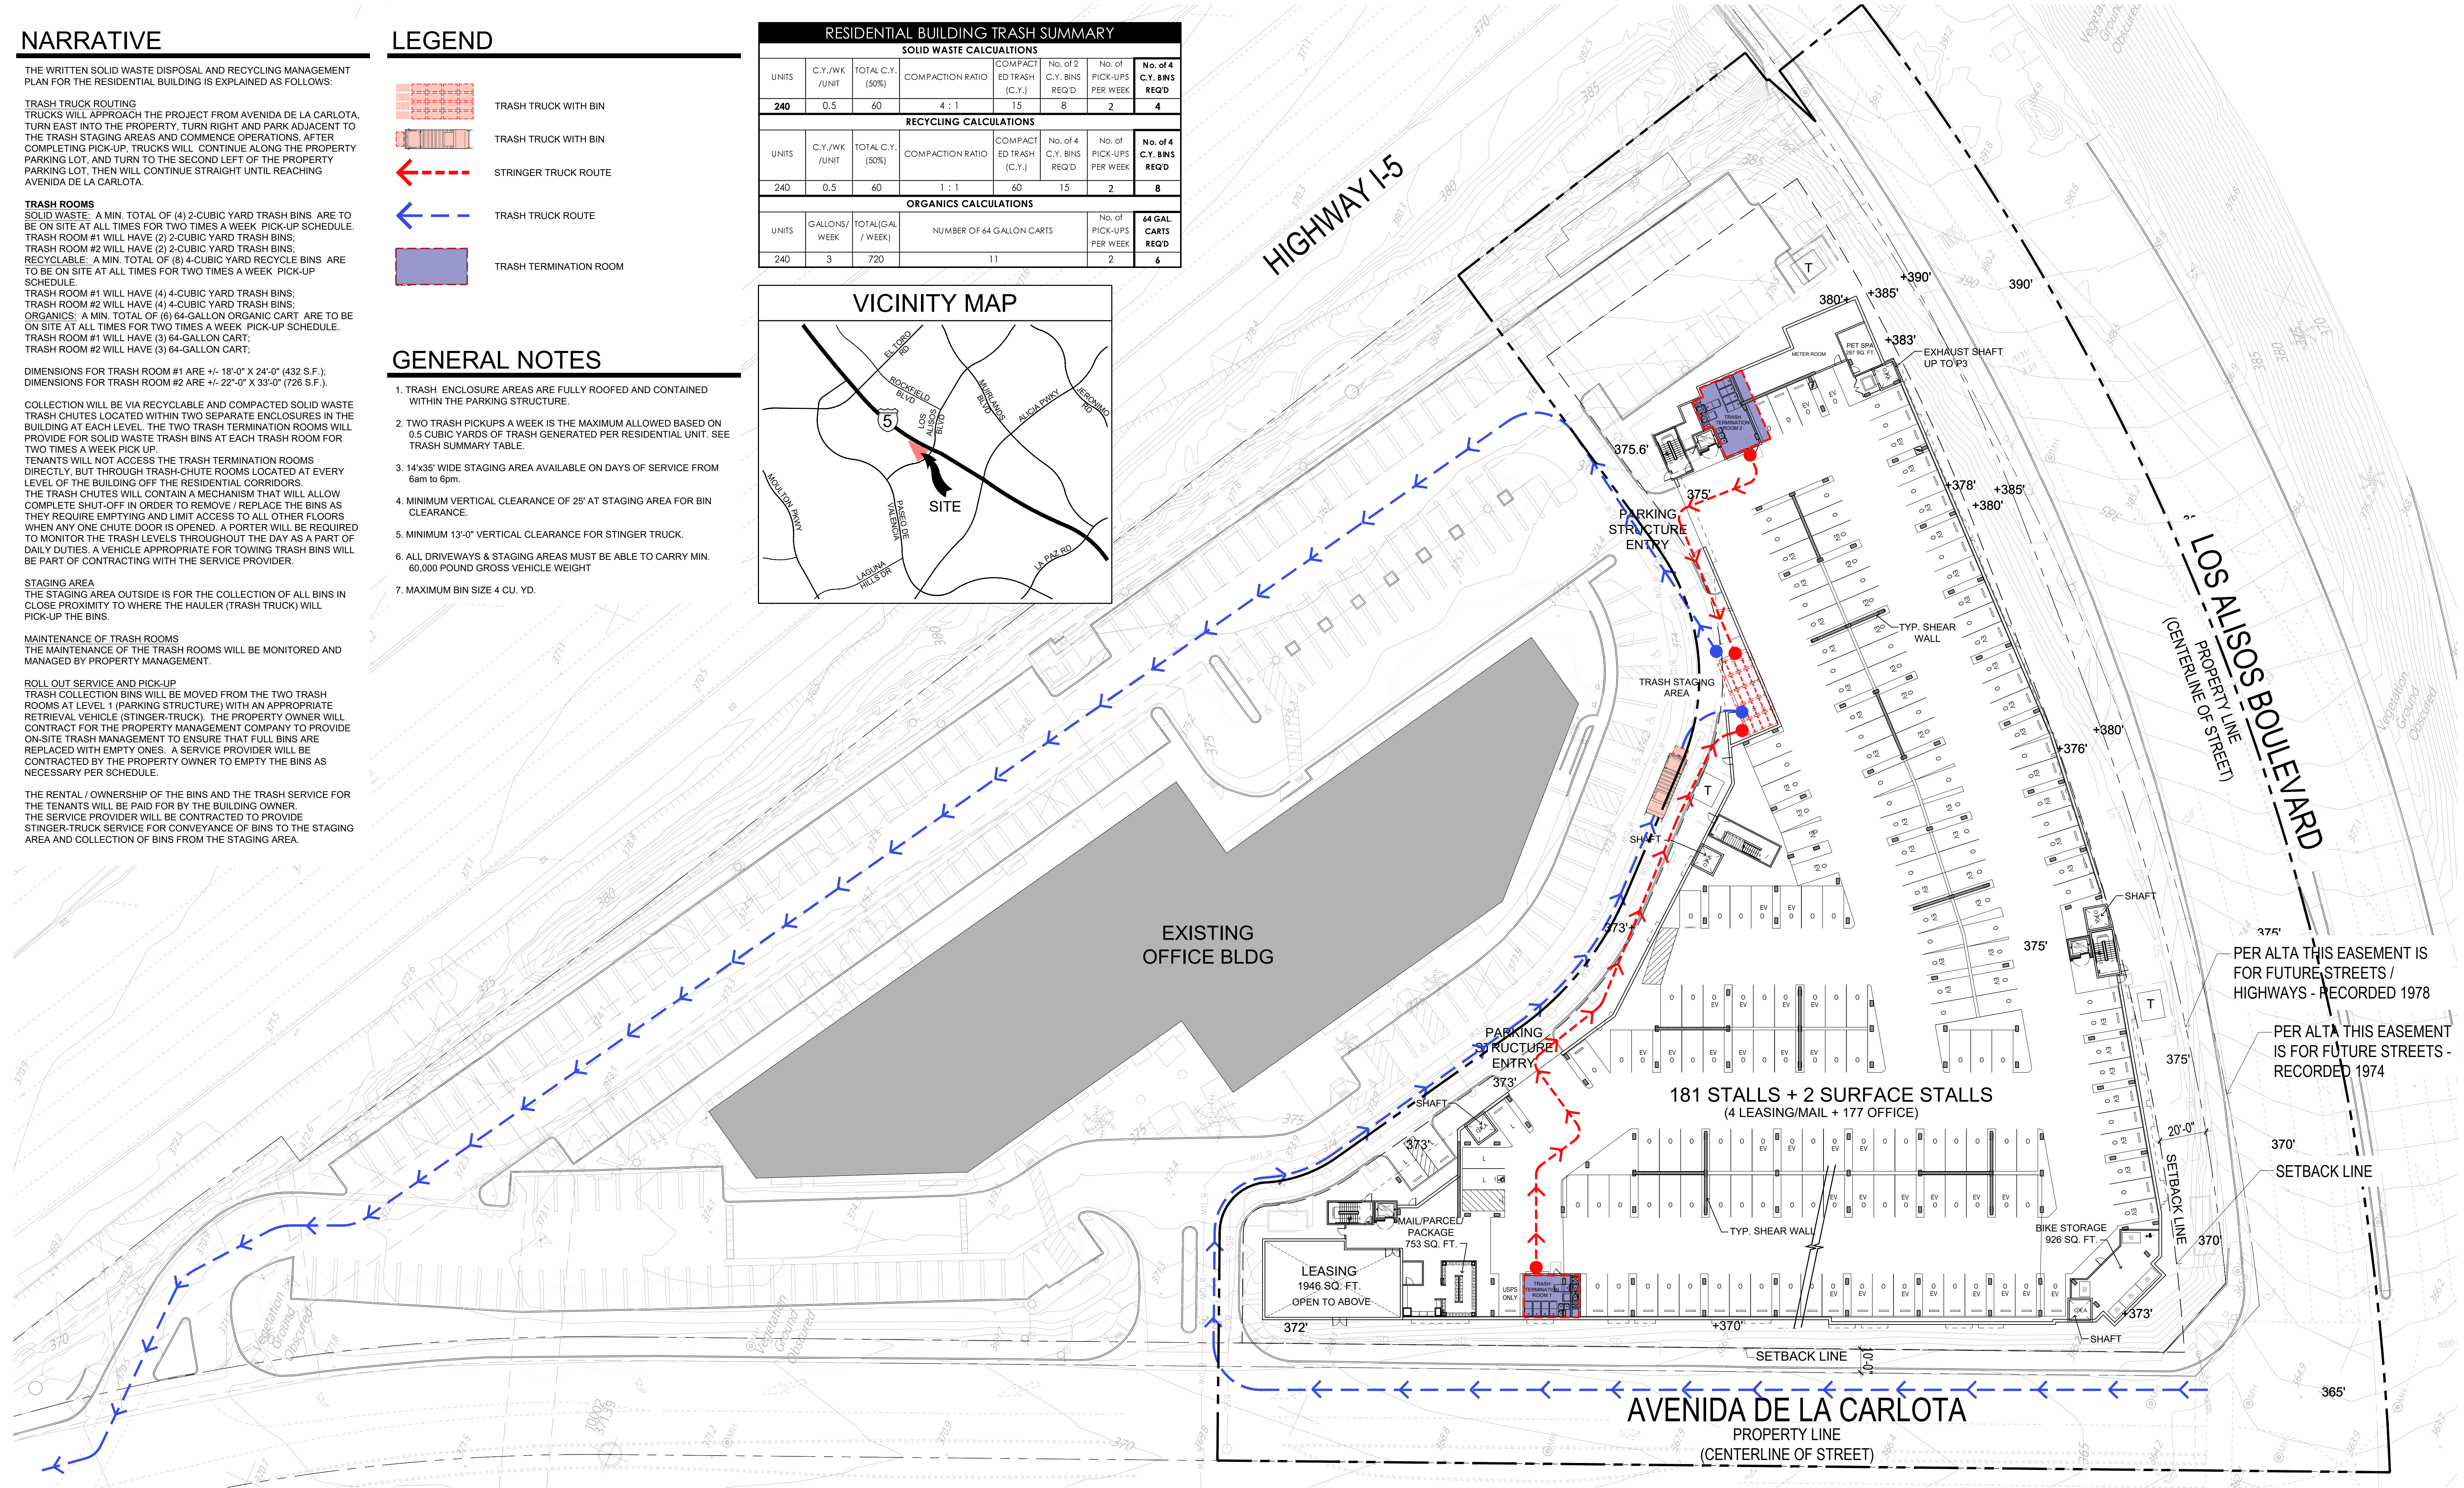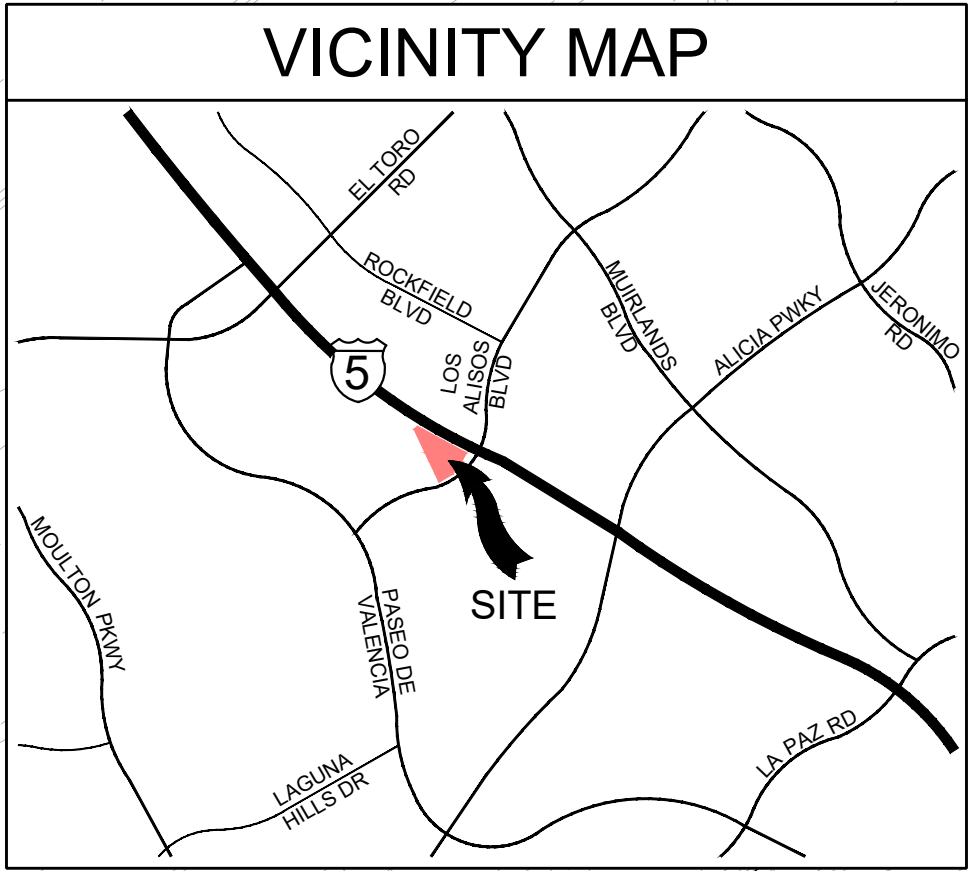

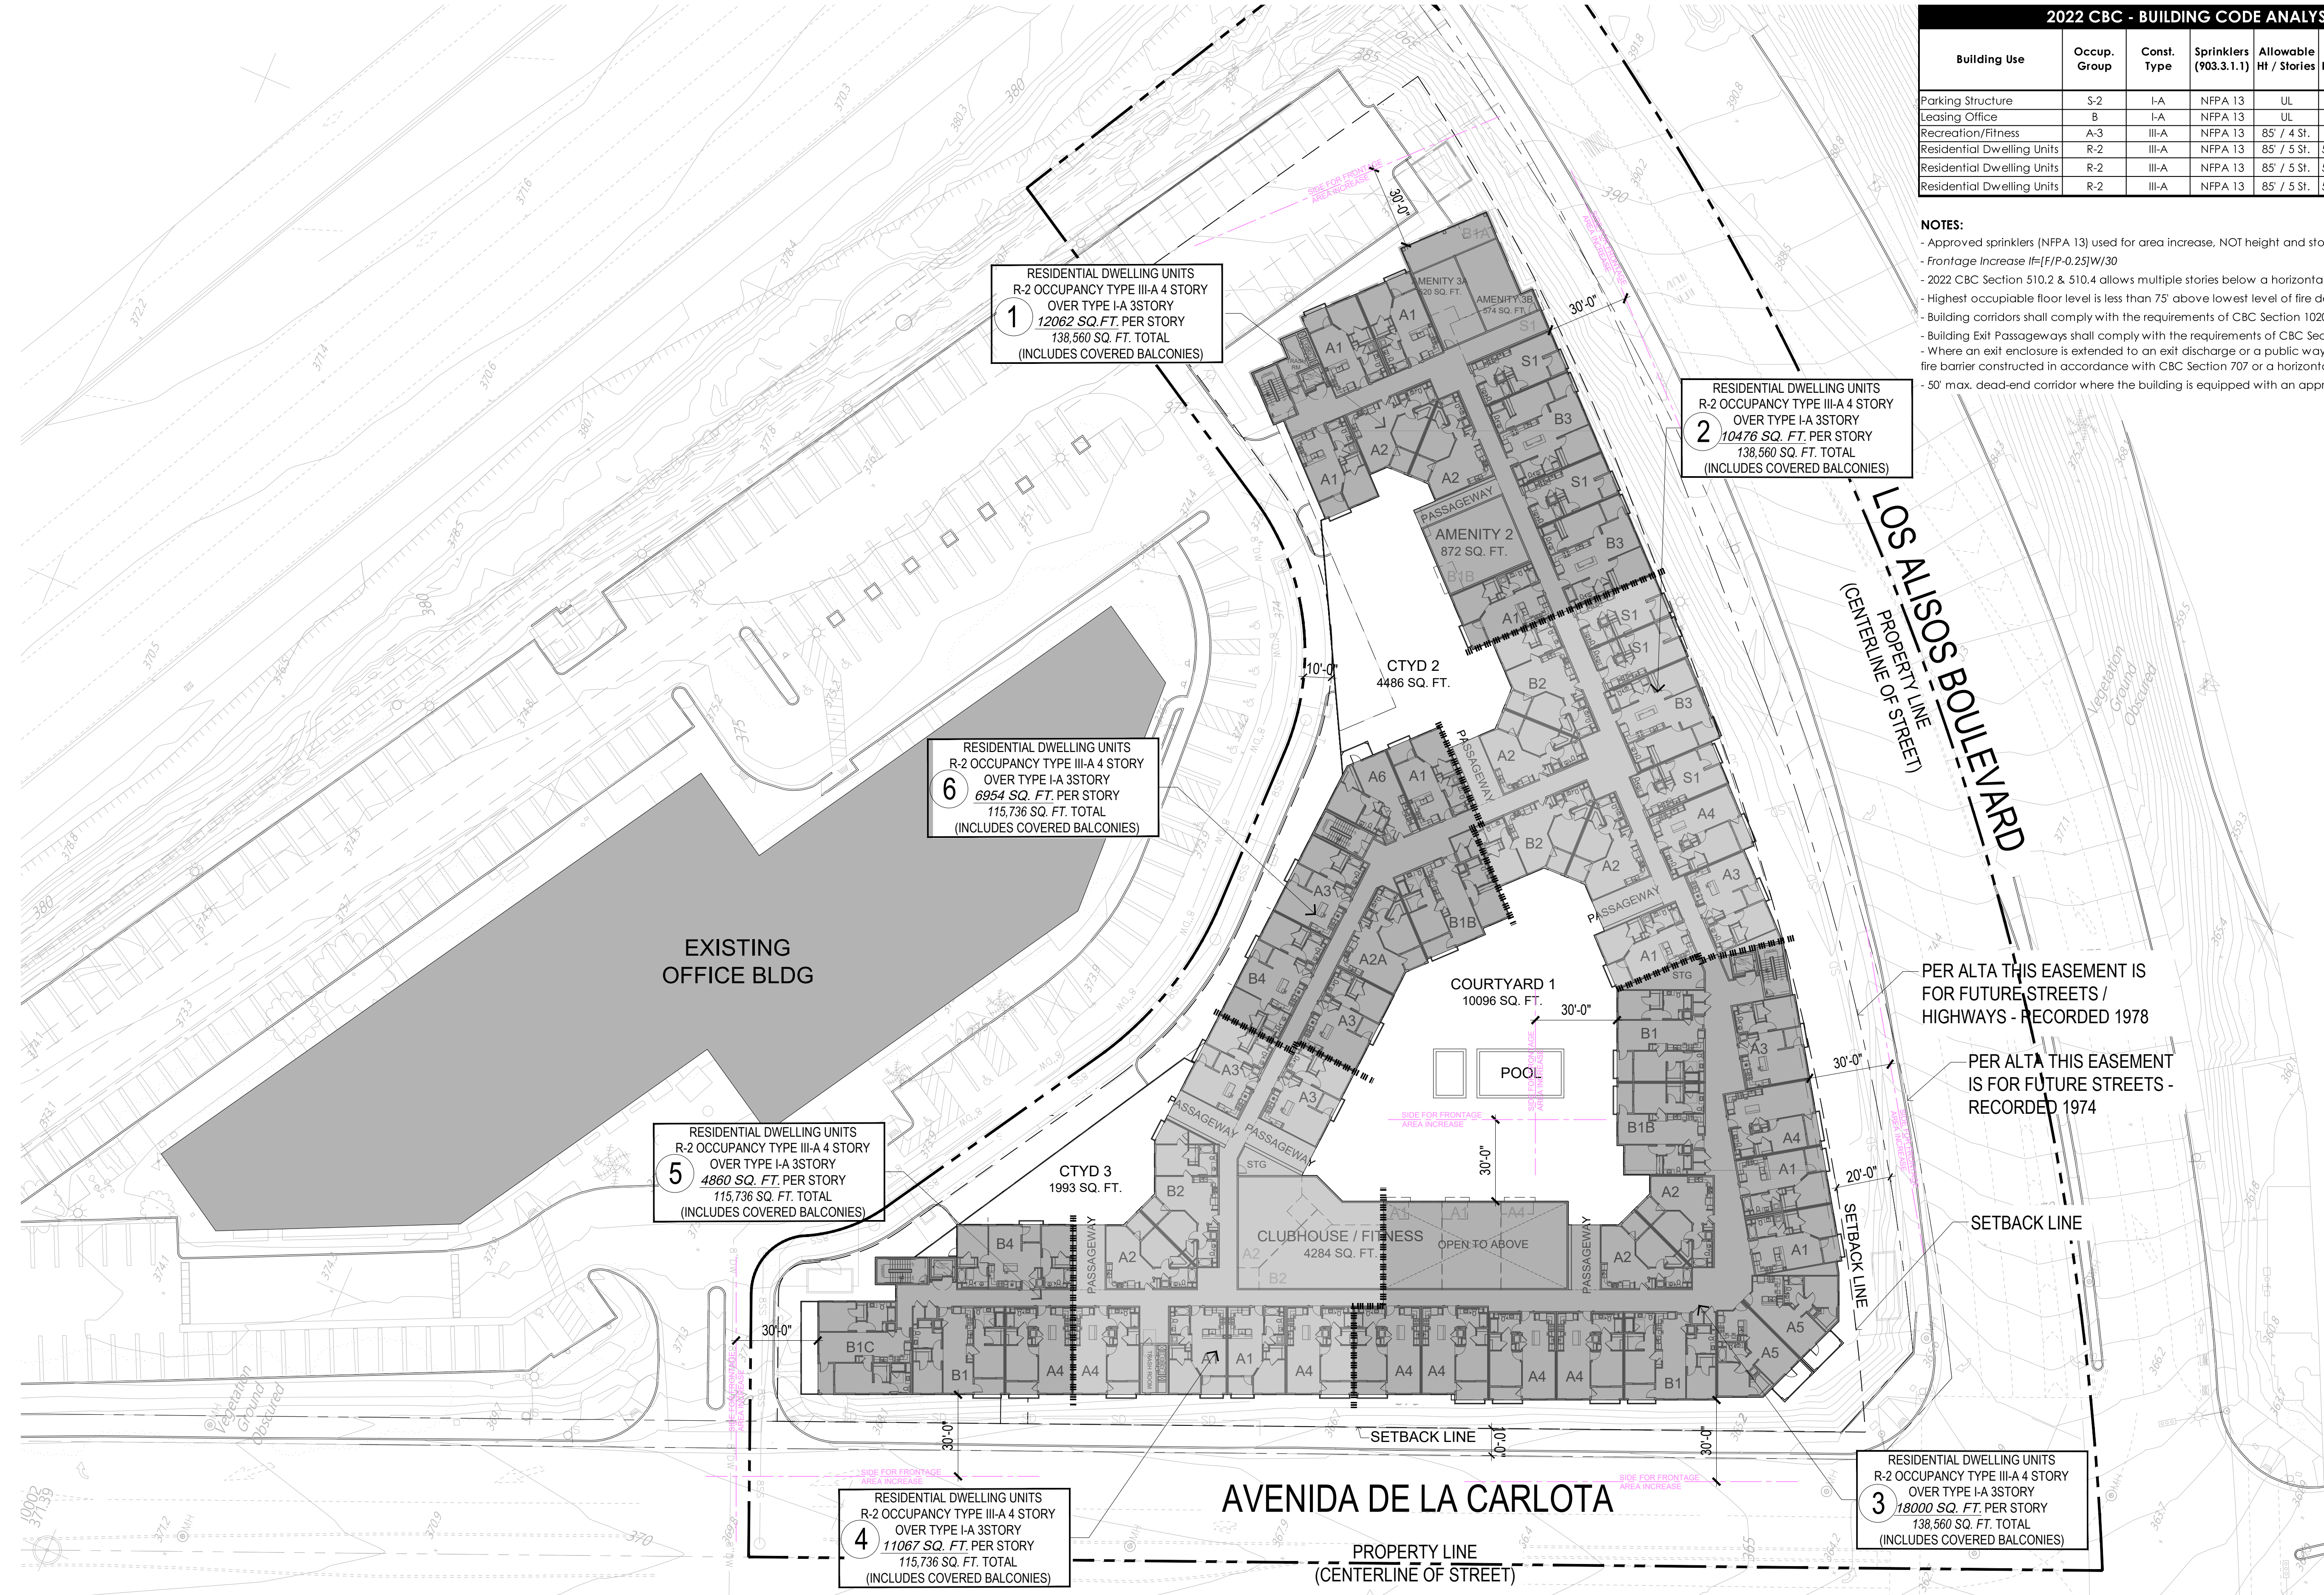

2022 CBC - BUILDING CODE ANALYSIS - HEIGHT AND AREA - TYPE III-A CONSTRUCTION										
Building Use	Occup. Group	Const. Type	Sprinklers (903.3.1.1)	Allowable Ht / Stories	Height Provided	Allowable Building Area				Max Bldg Area per Bldg Section
						Tab. 506.2	Nonsprinklered (Sec. 506.2.3)	Frontage Increase (Sec. 506.3)	Sec 506.2.3	
Parking Structure	S-2	I-A	NFPA 13	UL	4 St.	UL		-	-	UL
Leasing Office	B	I-A	NFPA 13	UL	1 St.	UL		-	-	UL
Recreation/Fitness	A-3	III-A	NFPA 13	85' / 4 St.	1 St.	[14,000	+ [14,000	x 0]] x	2	28,000
Residential Dwelling Units	R-2	III-A	NFPA 13	85' / 5 St.	50' / 4 St.	[24,000	+ [24,000	x 0]] x	2	48,000
Residential Dwelling Units	R-2	III-A	NFPA 13	85' / 5 St.	50' / 4 St.	[24,000	+ [24,000	x 0.25]] x	2	60,000
Residential Dwelling Units	R-2	III-A	NFPA 13	85' / 5 St.	50' / 4 St.	[24,000	+ [24,000	x 0.50]] x	2	72,000


- NOTES:
- Approved sprinklers (NFPA 13) used for area increase, NOT height and story increase
 - Frontage Increase $I=[F/P-0.25]W/30$
 - 2022 CBC Section 510.2 & 510.4 allows multiple stories below a horizontal assembly (podium)
 - Highest occupiable floor level is less than 75' above lowest level of fire department access and therefore building is not considered a High-rise per Section 202
 - Building corridors shall comply with the requirements of CBC Section 1020
 - Building Exit Passageways shall comply with the requirements of CBC Section 1024
 - Where an exit enclosure is extended to an exit discharge or a public way by an exit passageway, the exit enclosure shall be separated from the exit passageway by a fire barrier constructed in accordance with CBC Section 707 or a horizontal assembly constructed in accordance with Section 711, or both.
 - 50' max. dead-end corridor where the building is equipped with an approved automatic fire sprinkler system (NFPA 13) per CBC Section 1020.4


LEGEND

||||| FIRE AREA SEPARATION


GENERAL NOTES

1. REFER TO SHEET A1.8 FOR CALCULATIONS ASSOCIATED WITH FRONTAGE AND ALLOWABLE AREAS AS WELL AS FURTHER DESIGN OPTION INFORMATION.

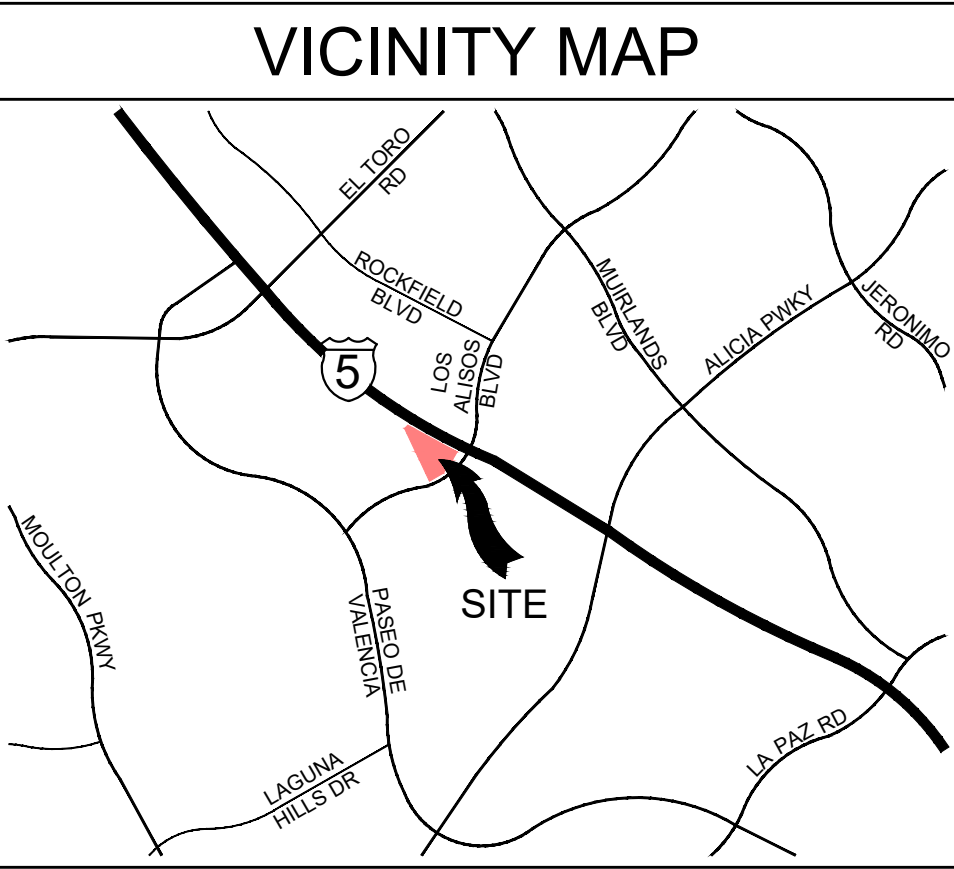

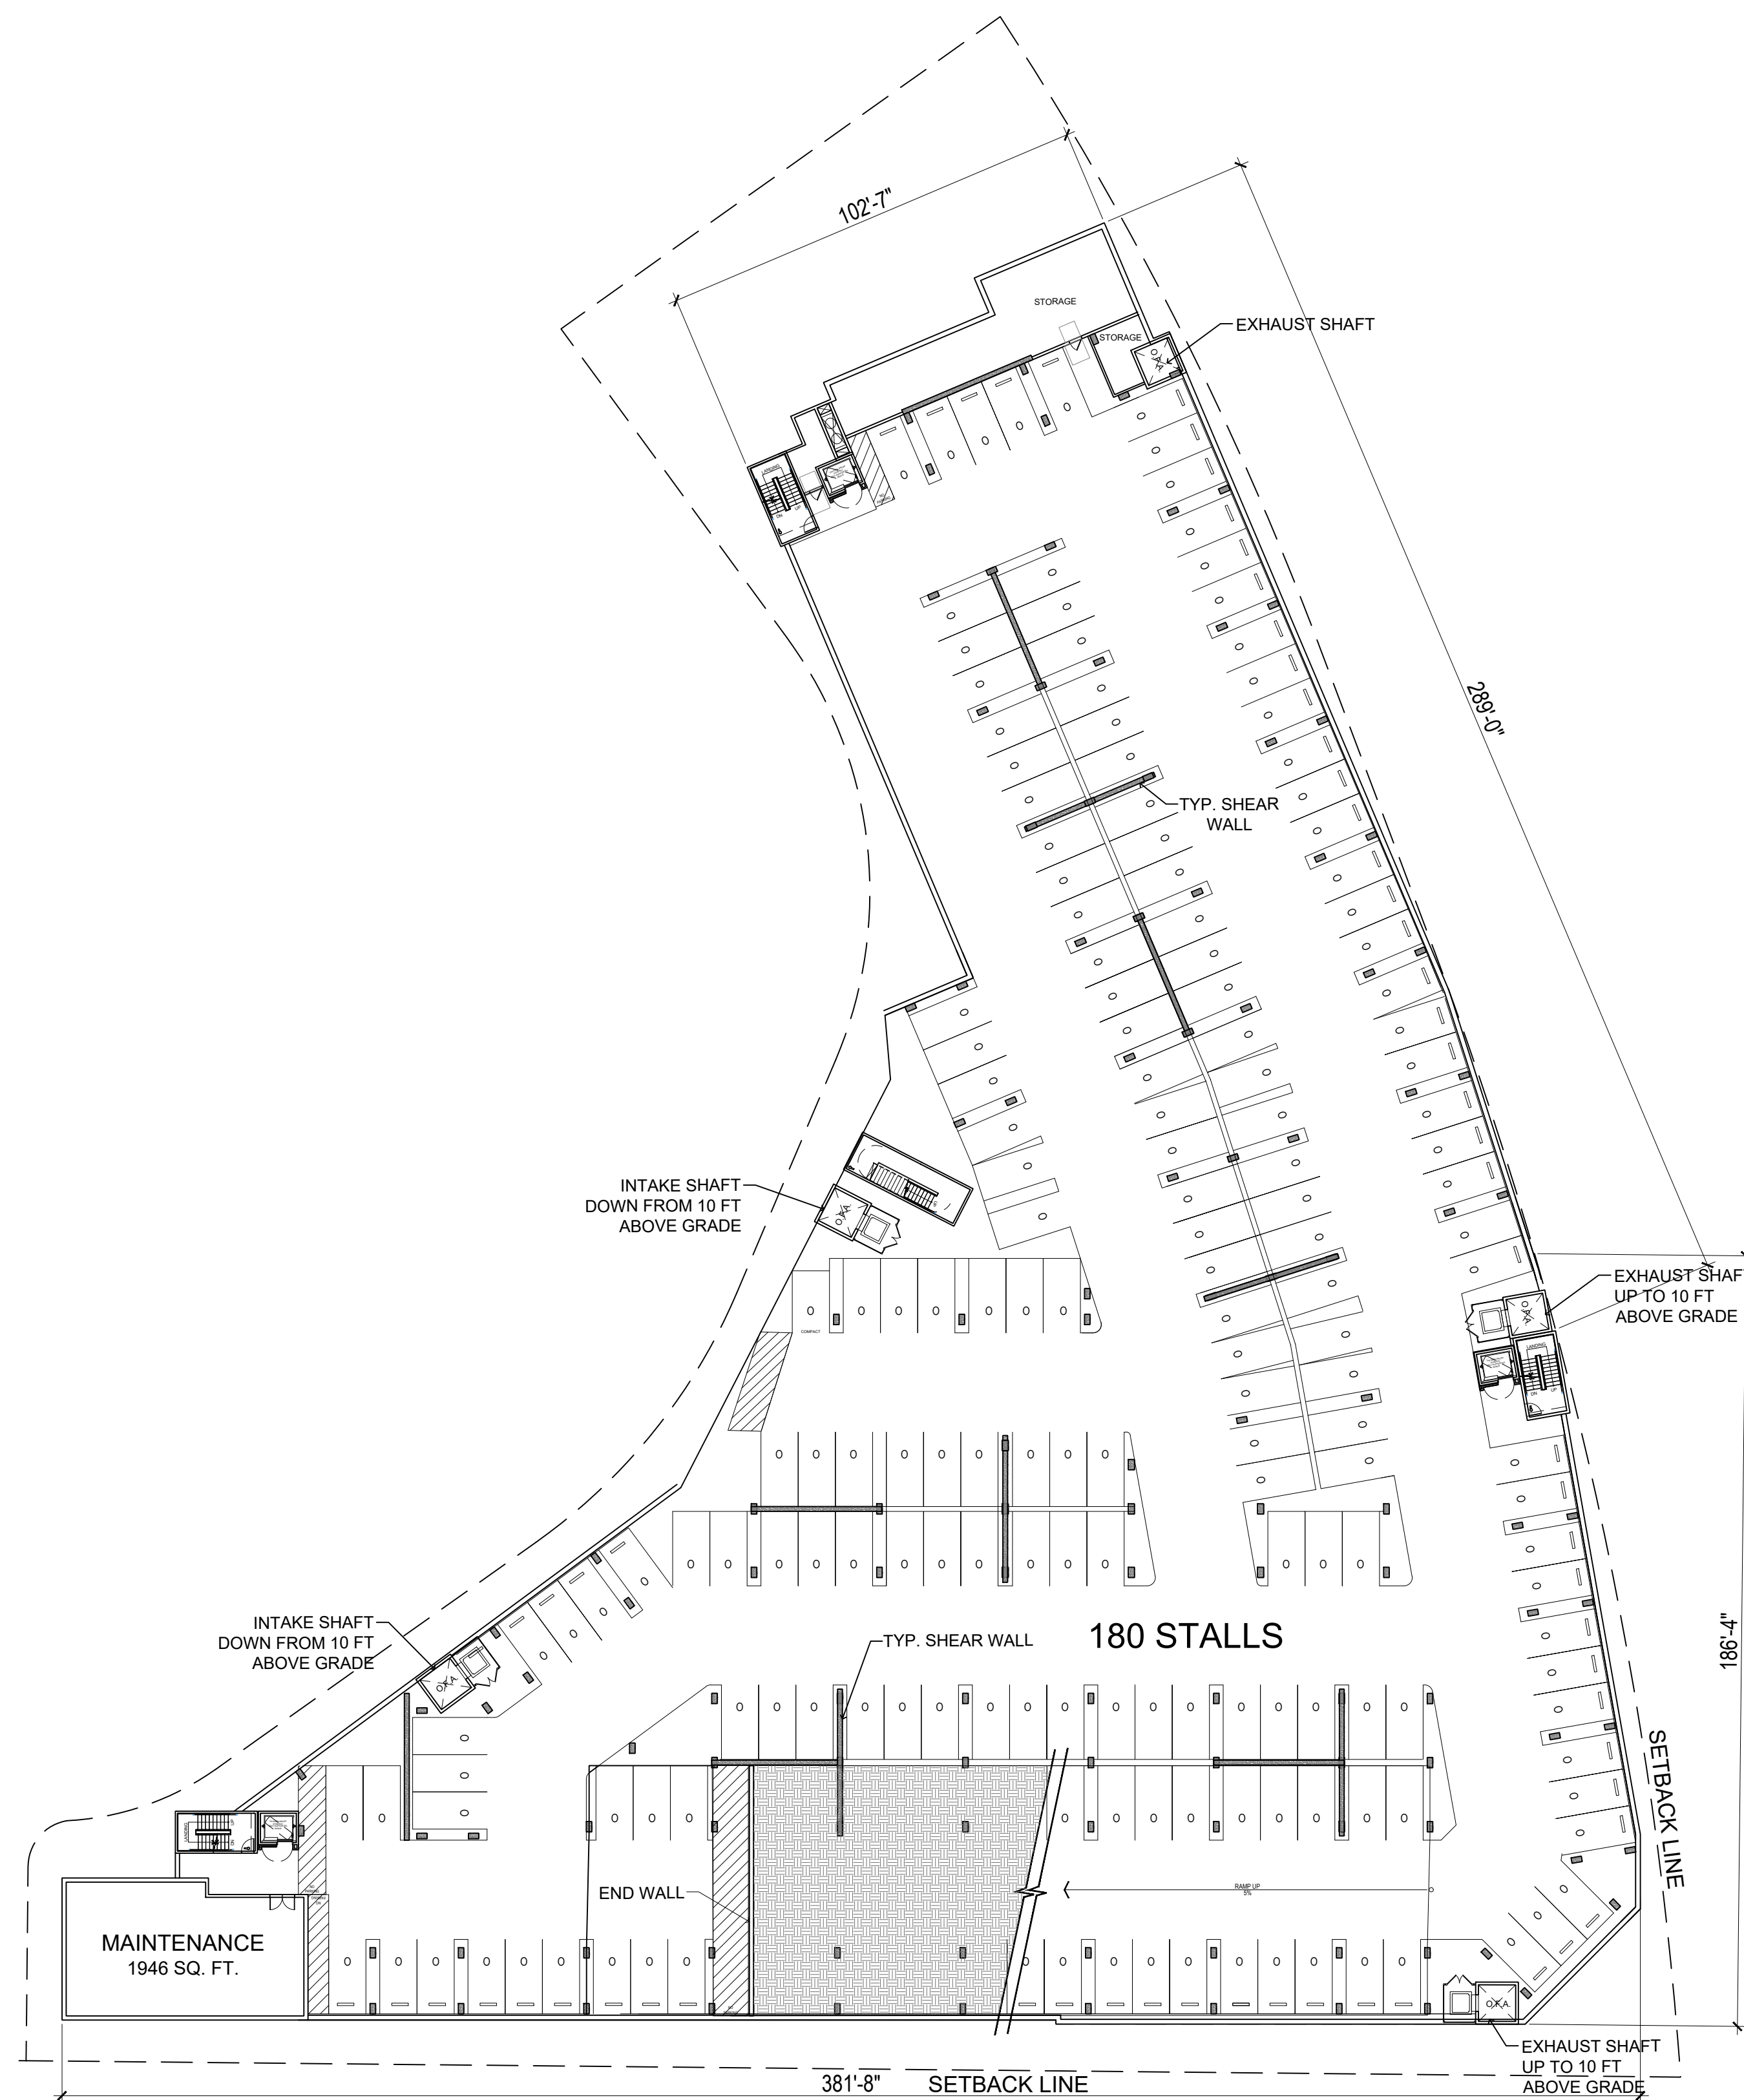


BUILDING SUB LEVEL B1

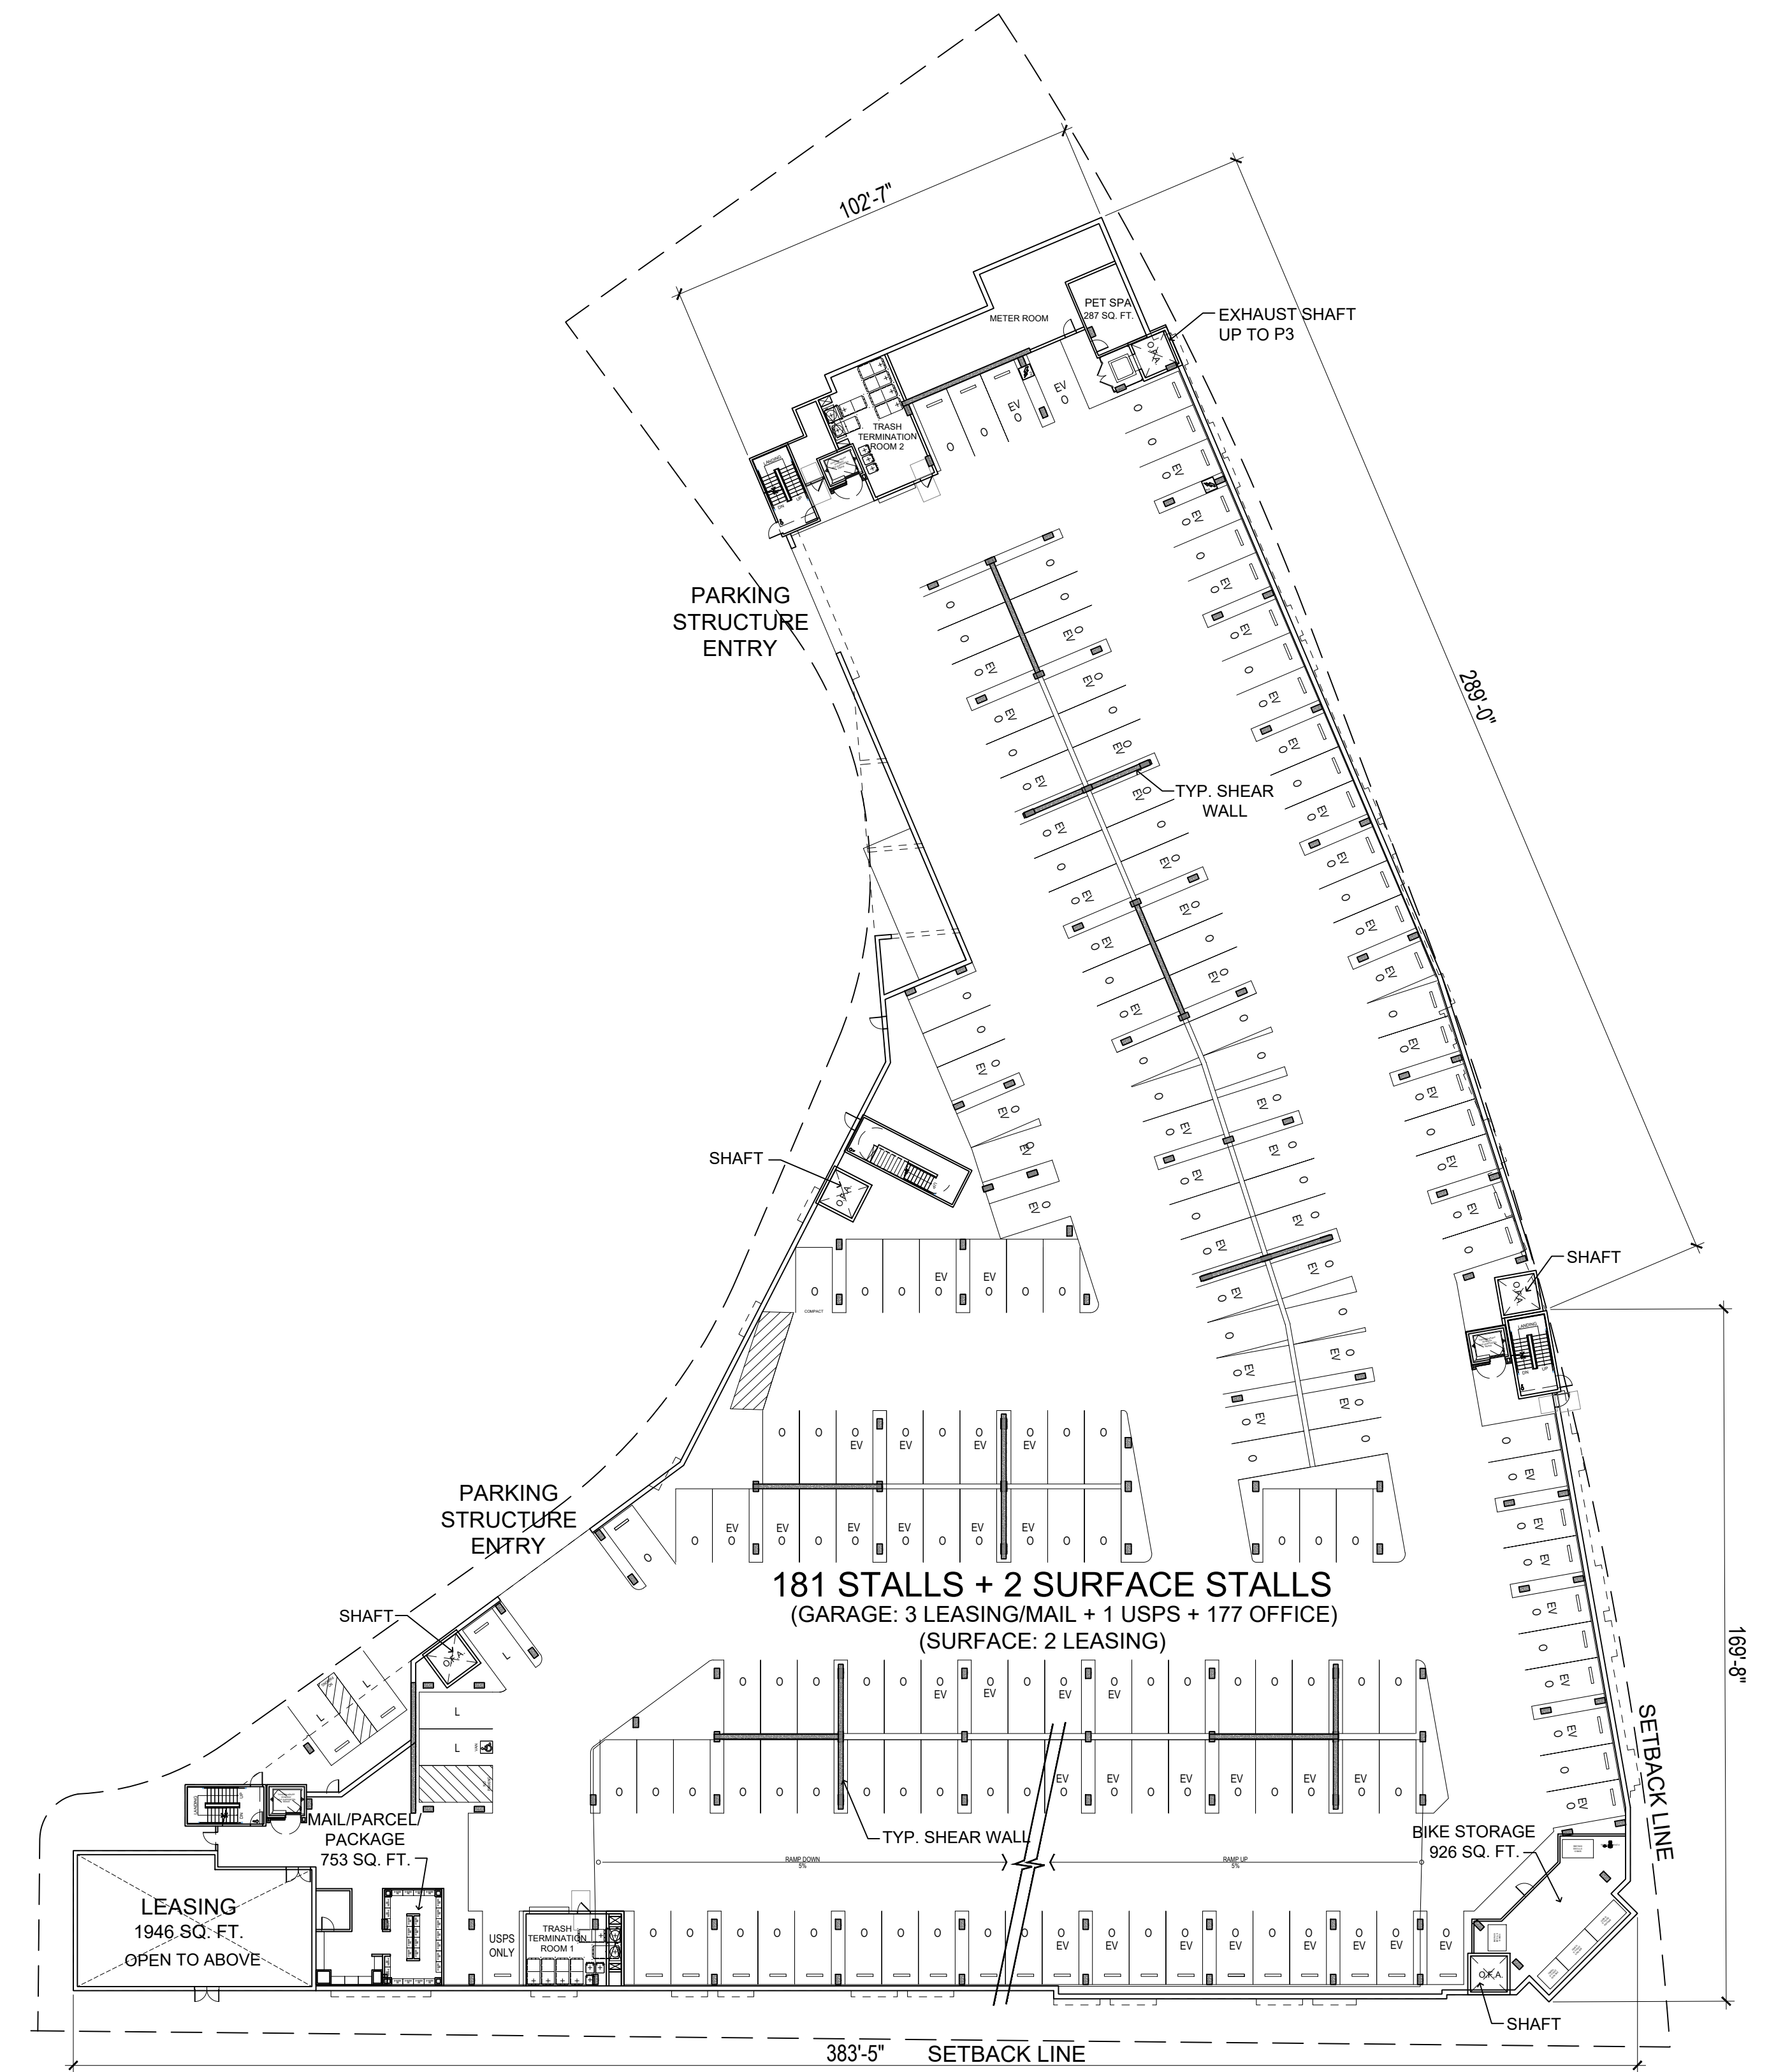

BUILDING PARKING LEVEL P1

24422 AVENIDA DE LA CARLOTA
LAGUNA HILLS, CA
BUCHANAN STREET PARTNERS

 


RESIDENTIAL BUILDING
Building Floor Plan - Parking Level B1 & Level P1




A2.0

Scale
Job No. 2022-834
Date 11-17-2023

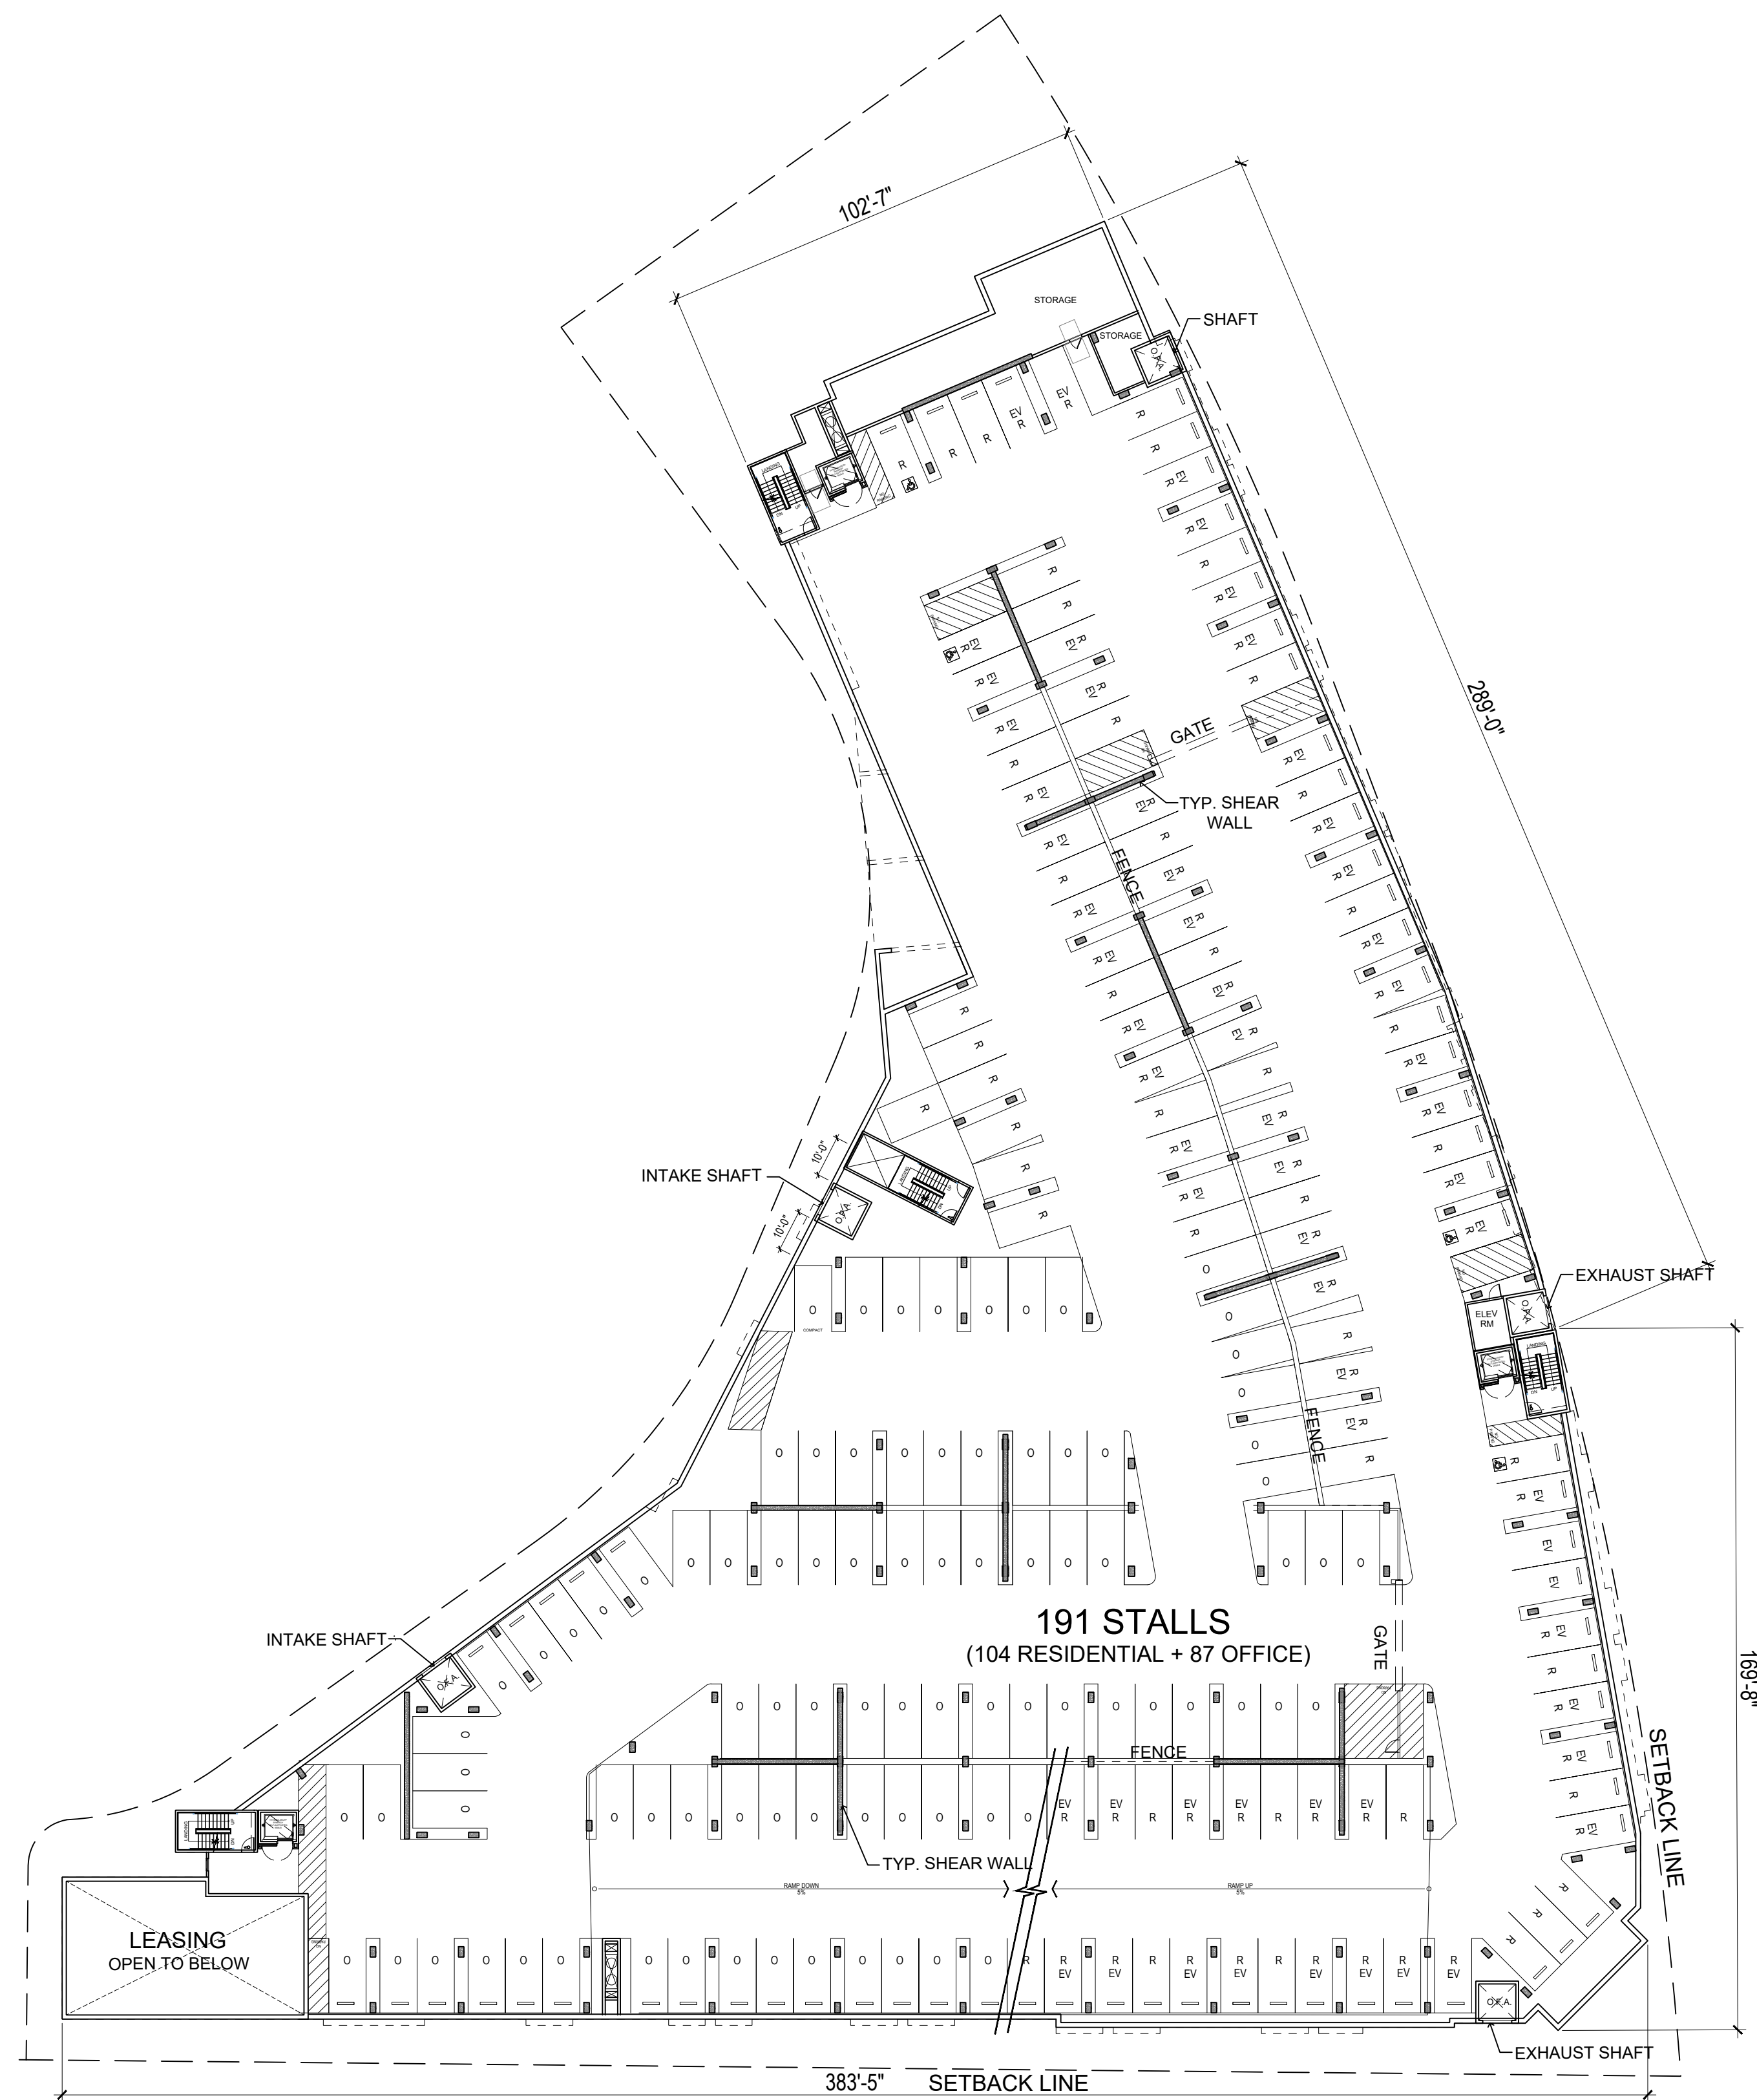


BUILDING PARKING LEVEL P2

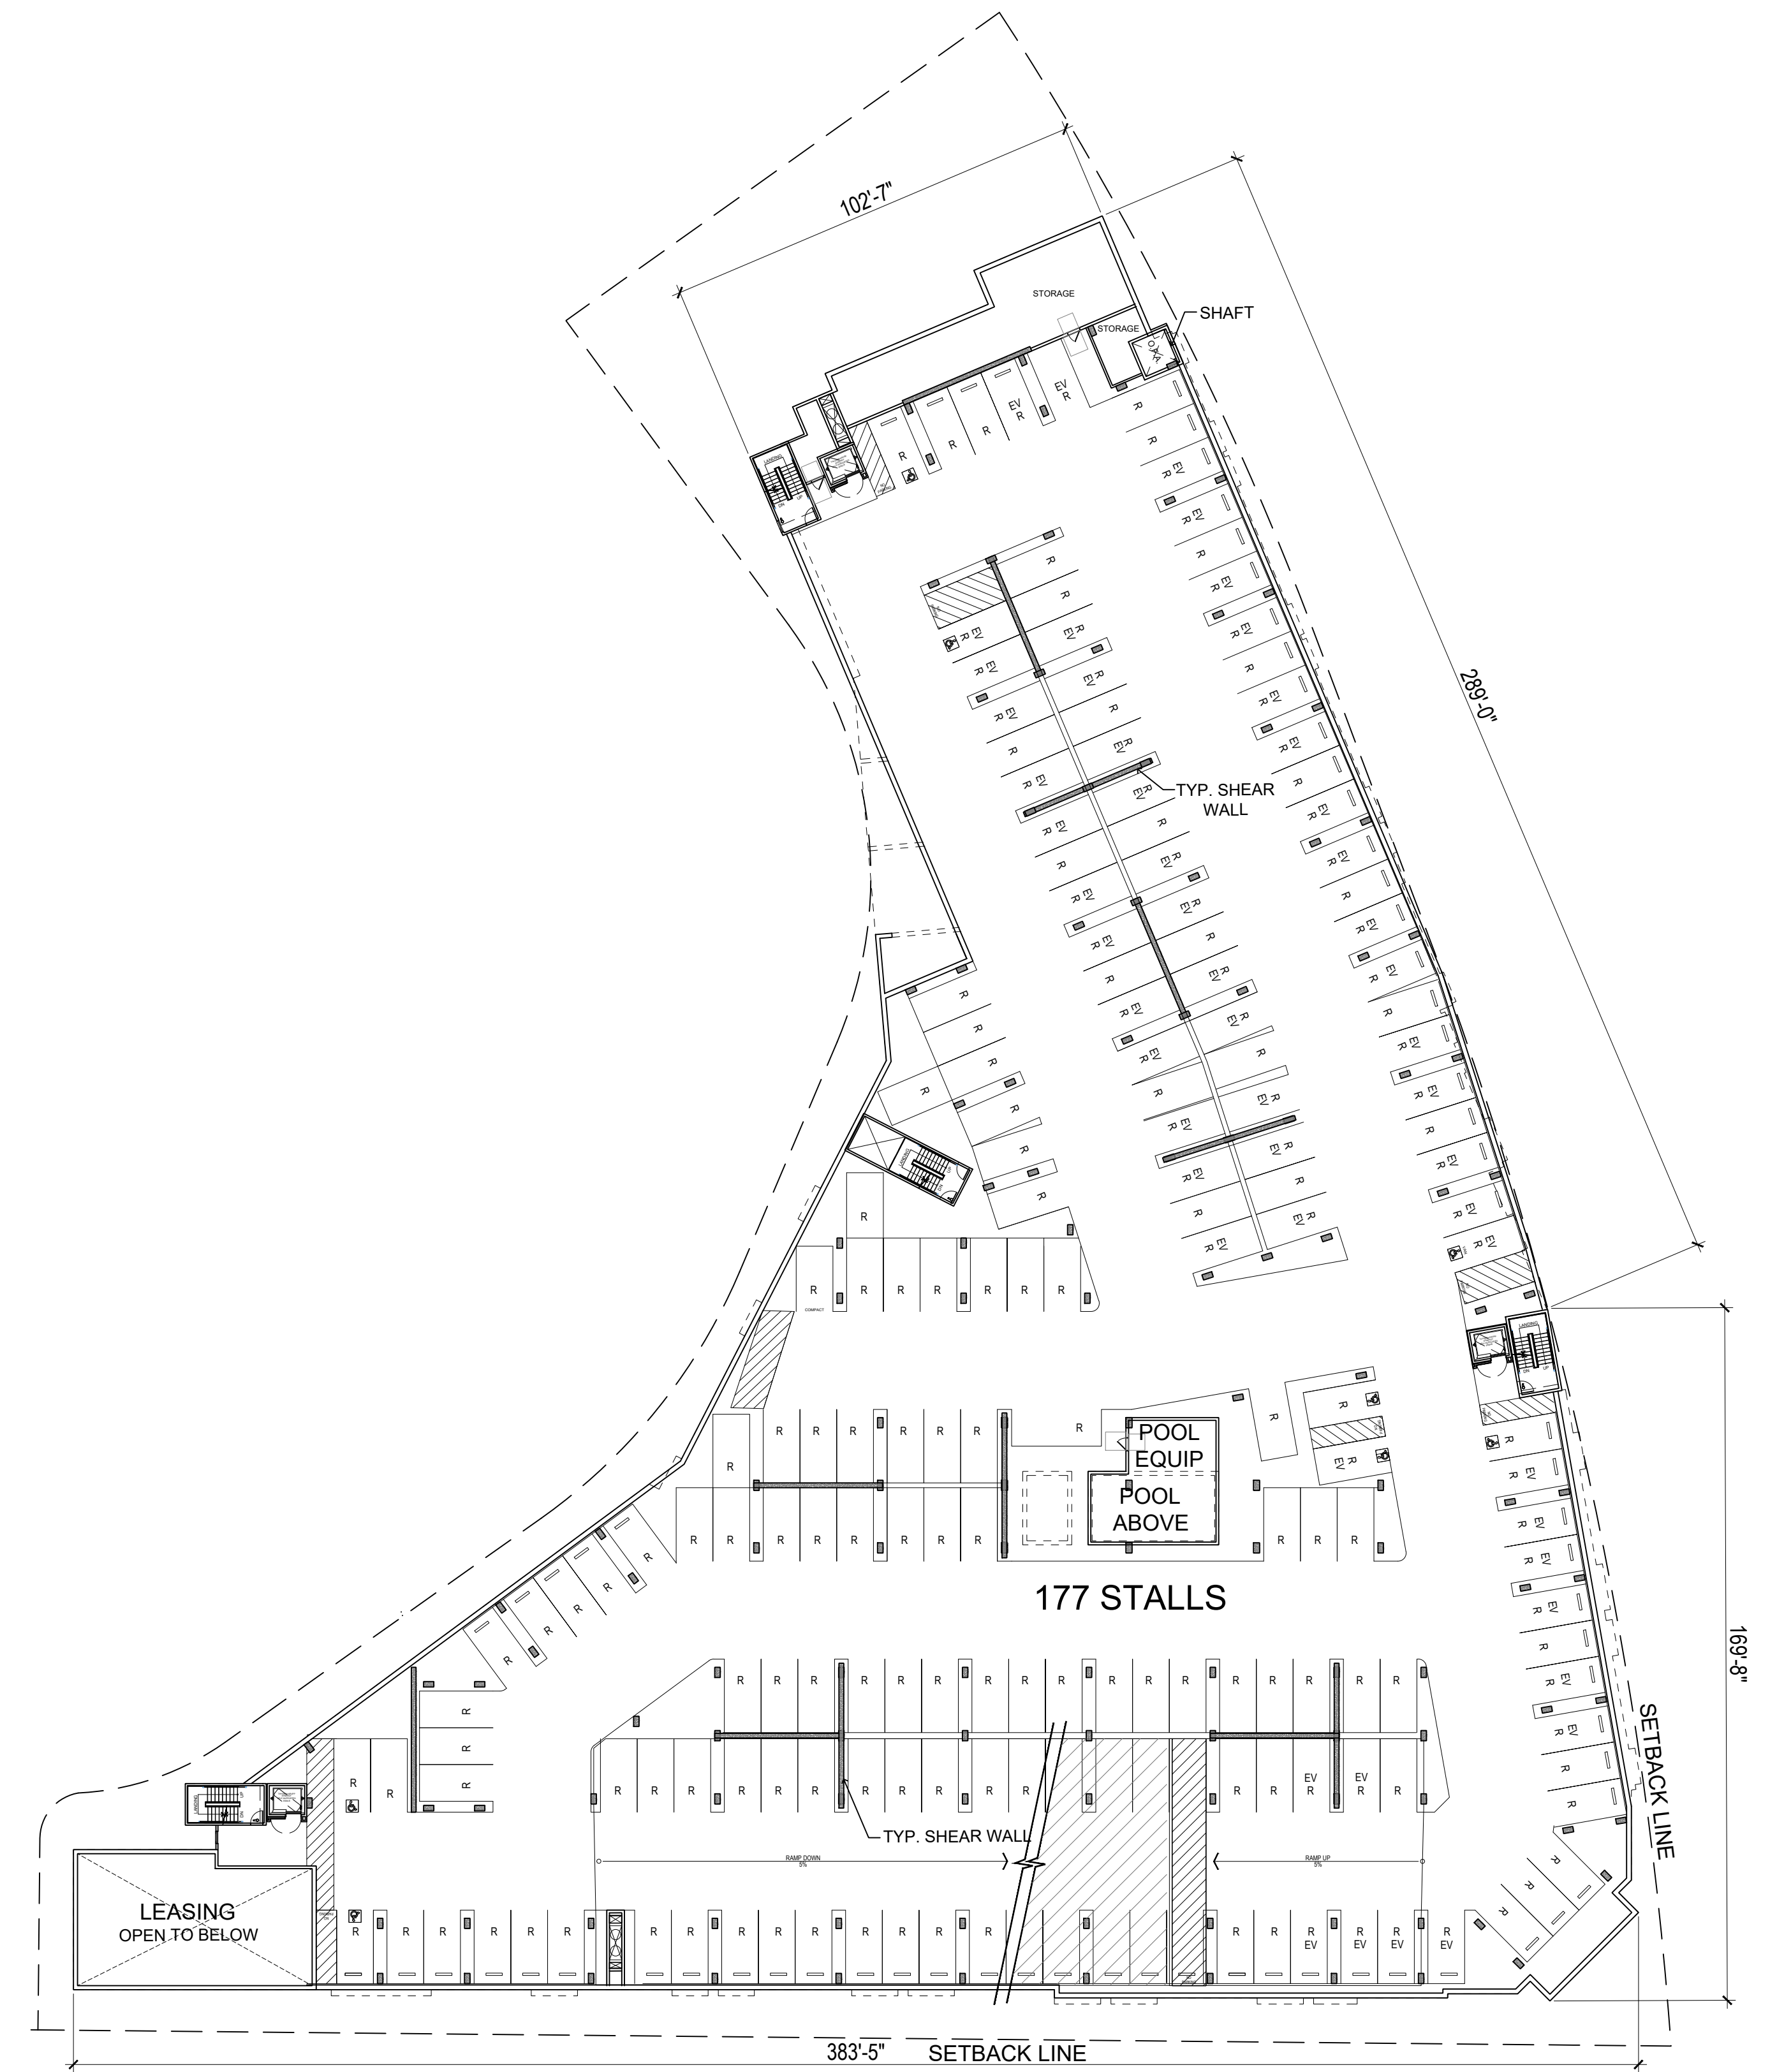

BUILDING PARKING LEVEL P3

24422 AVENIDA DE LA CARLOTA
LAGUNA HILLS, CA
BUCHANAN STREET PARTNERS

 


RESIDENTIAL BUILDING
Building Floor Plan - Parking Level P2 & Level P3




A2.1

Scale
Job No. 2022-834
Date 11-17-2023

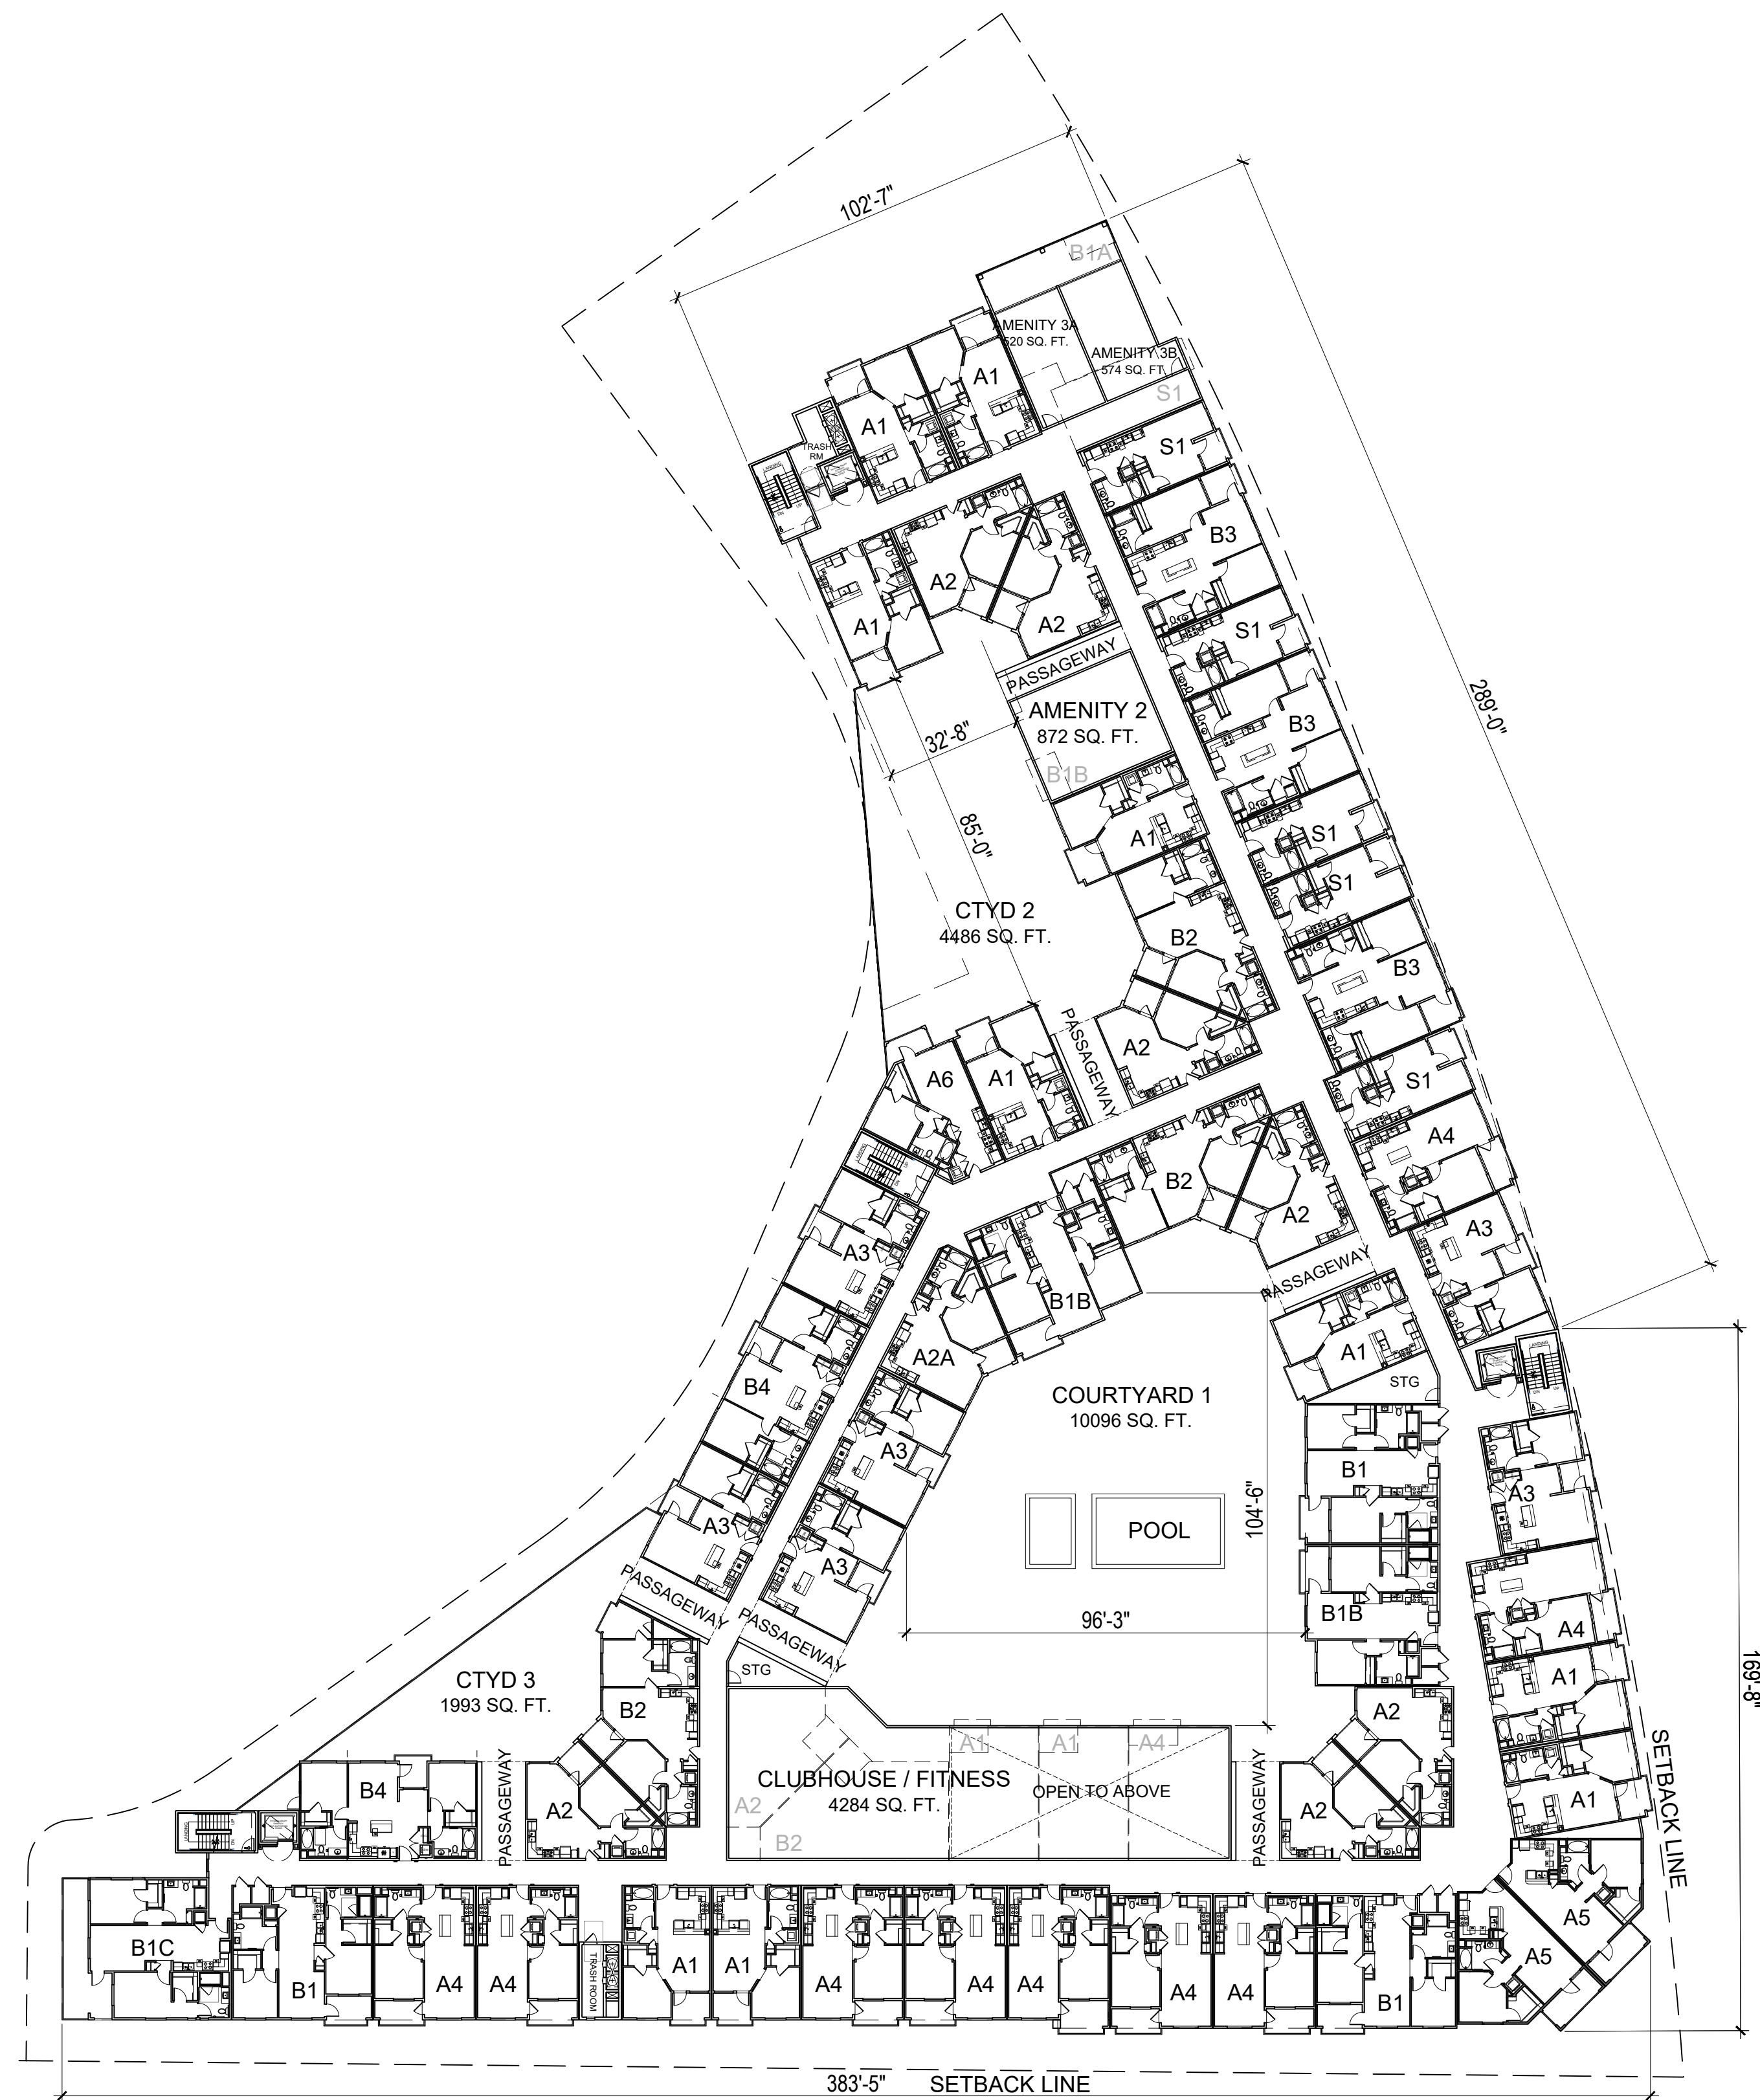

BUILDING LEVEL 4
PODIUM (1ST RESIDENTIAL LEVEL)

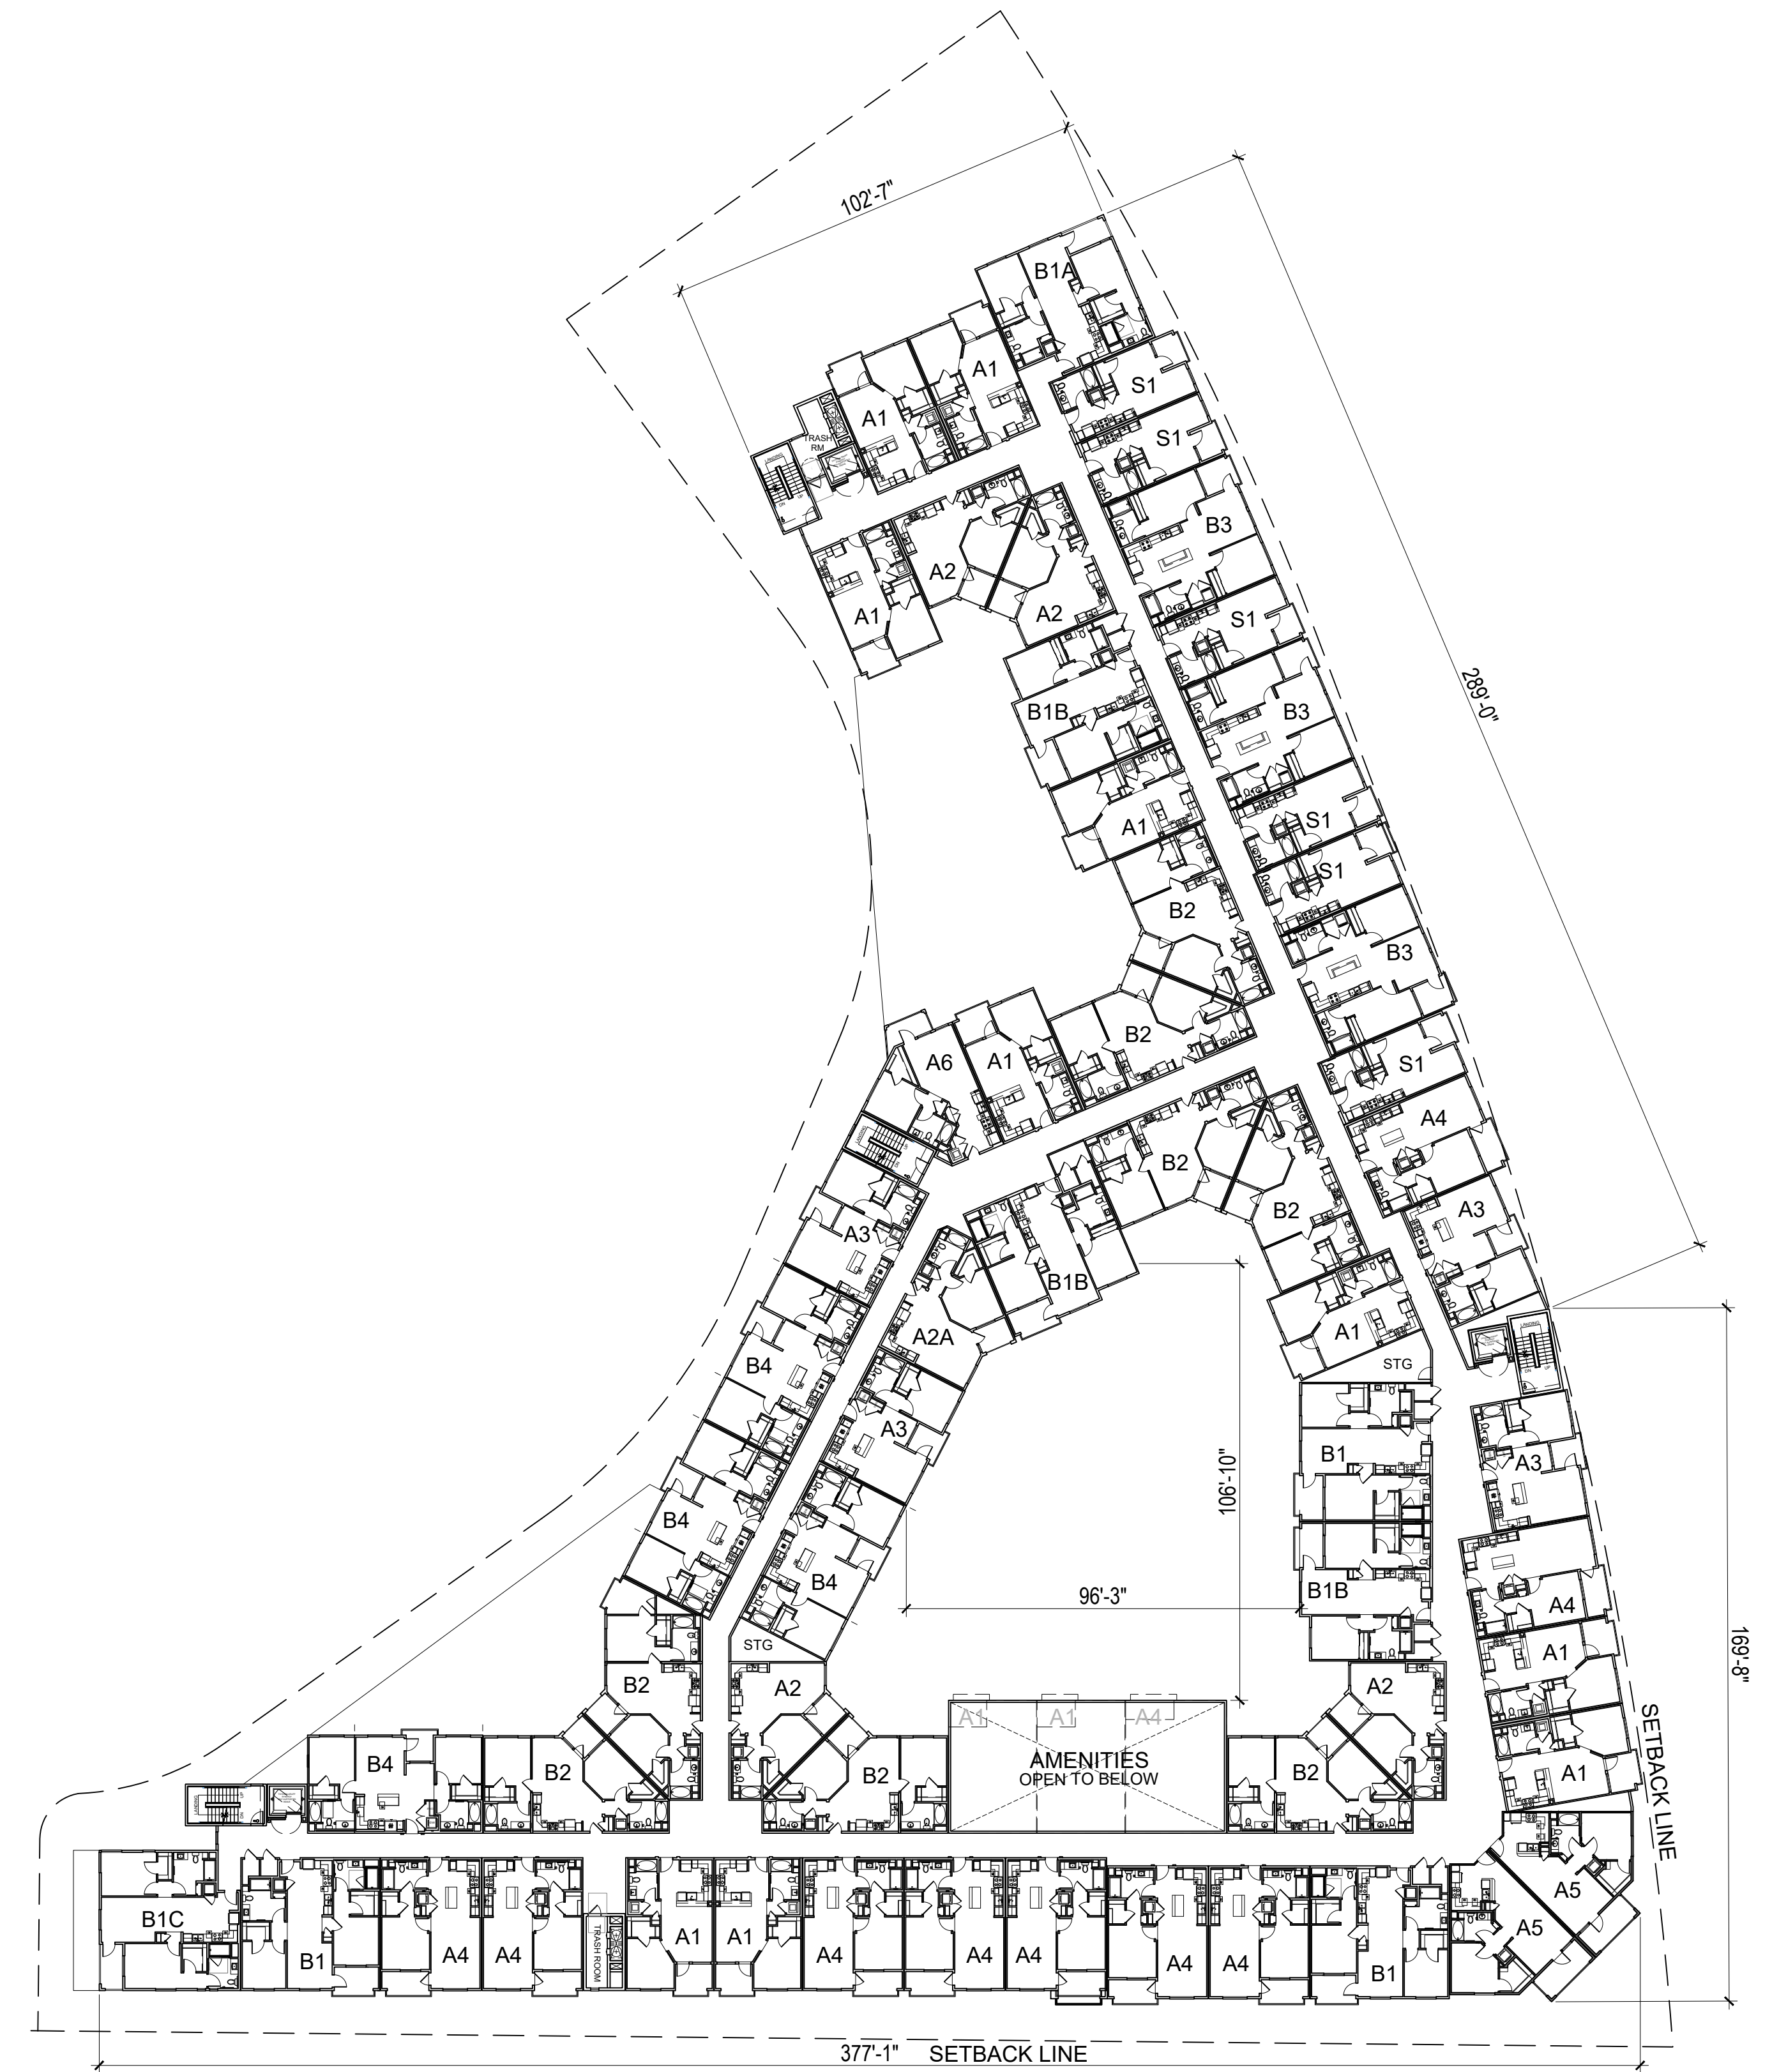

BUILDING LEVEL 5
(2ND RESIDENTIAL LEVEL)

24422 AVENIDA DE LA CARLOTA
LAGUNA HILLS, CA
BUCHANAN STREET PARTNERS




1"=30'-0" 0 15' 30' 60' 90'

RESIDENTIAL BUILDING
Building Floor Plan - Level 4 & Level 5




A2.2

Scale
Job No. 2022-834
Date 11-17-2023

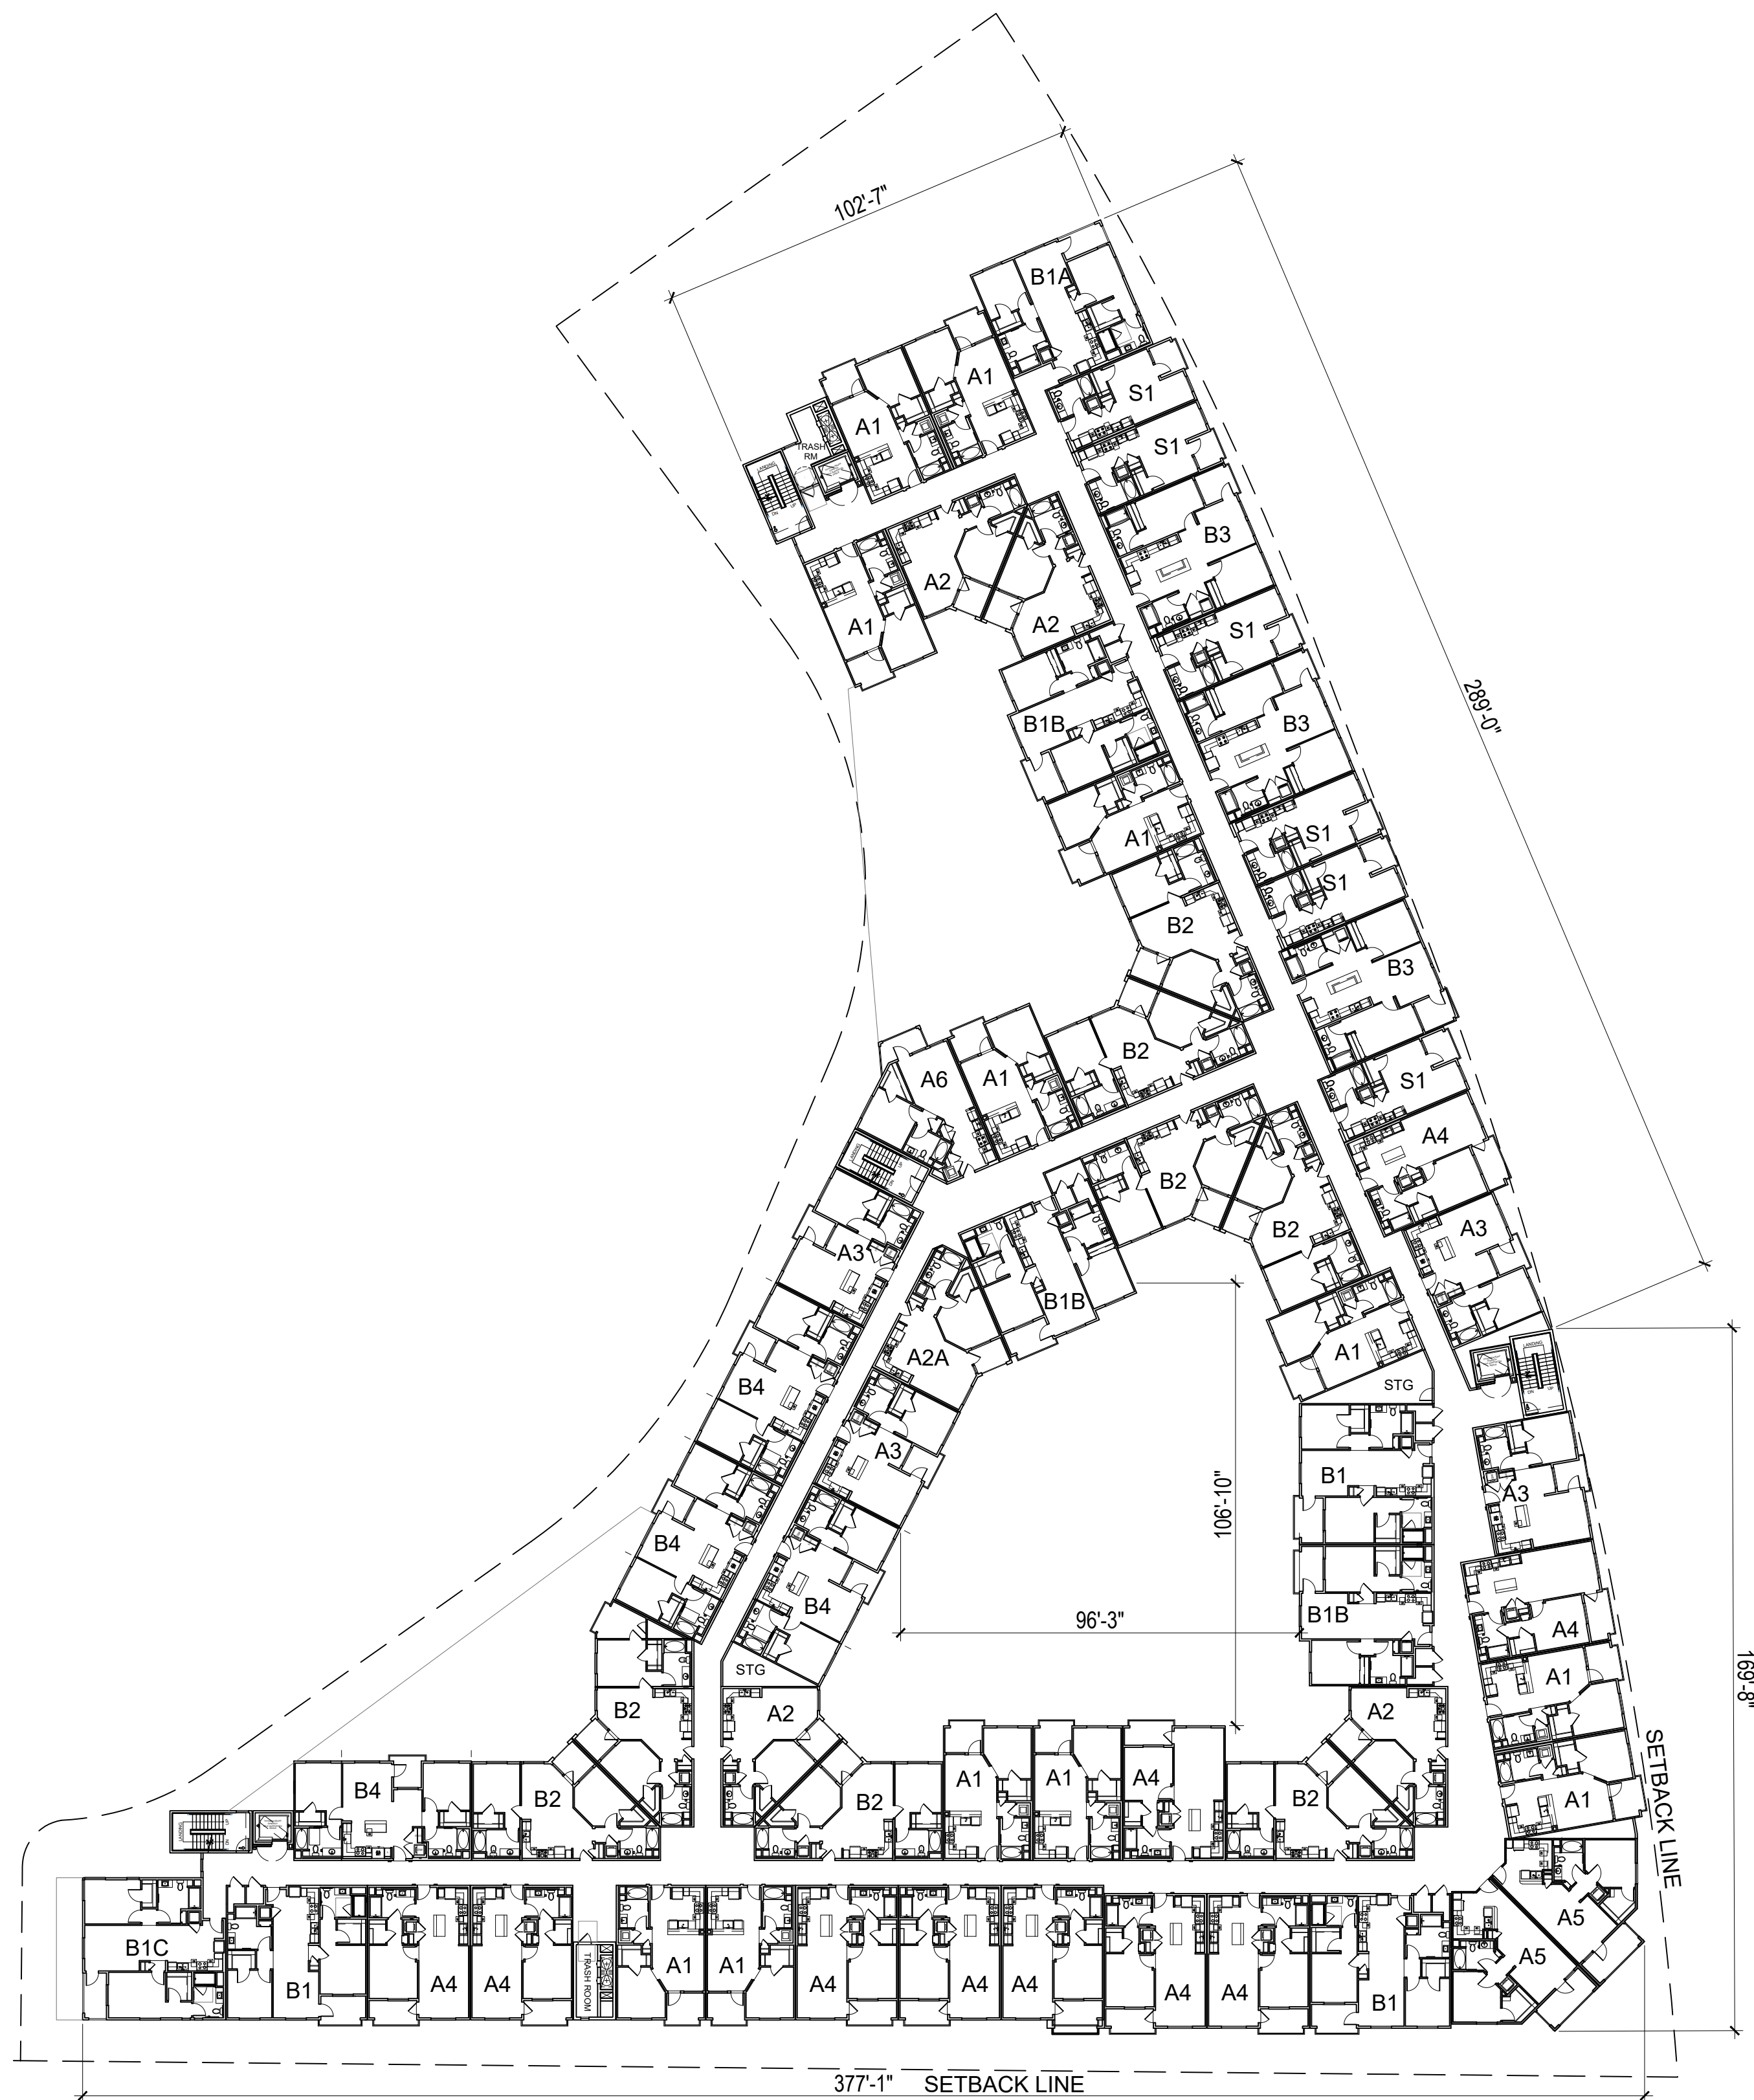

BUILDING LEVEL 6
(3RD RESIDENTIAL LEVEL)

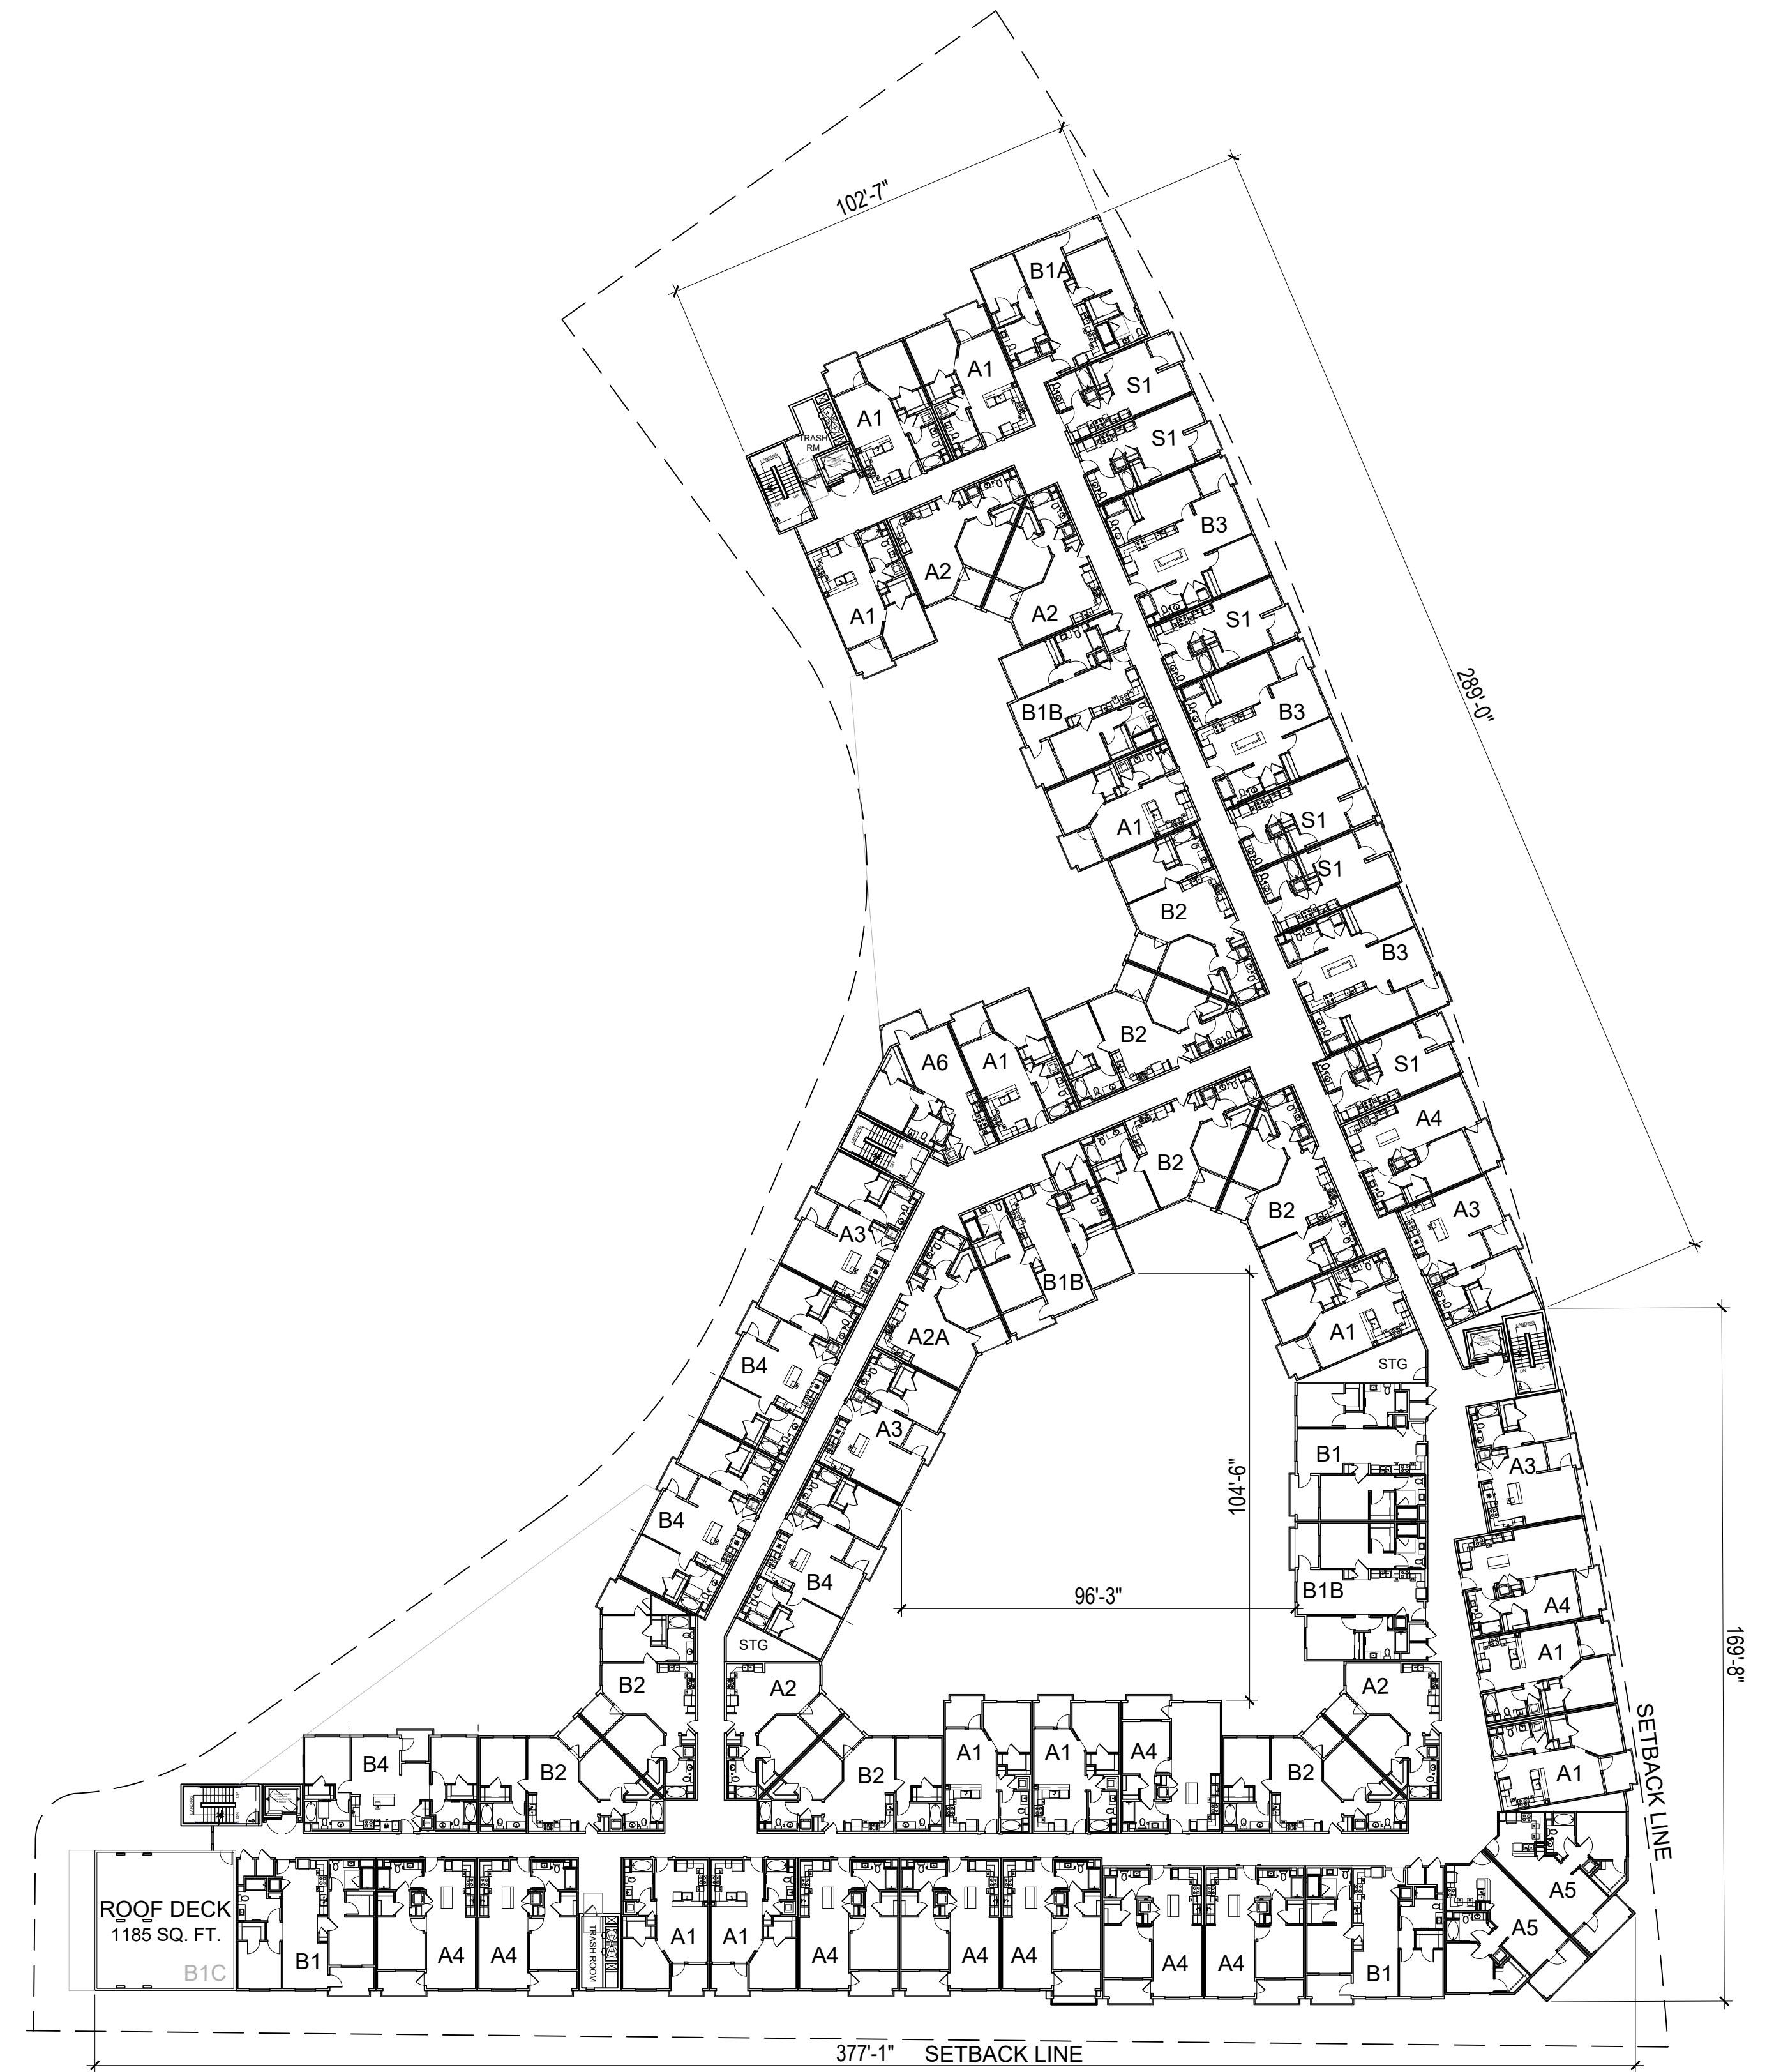

BUILDING LEVEL 7
(4TH RESIDENTIAL LEVEL)

24422 AVENIDA DE LA CARLOTA
LAGUNA HILLS, CA
BUCHANAN STREET PARTNERS



1"=30'-0" 0 15' 30' 60' 90'

RESIDENTIAL BUILDING
Building Floor Plan - Level 6 & Level 7




A2.3


Scale
Job No. 2022-834
Date 11-17-2023

SOLAR PANEL - SARA METHOD

LEGEND

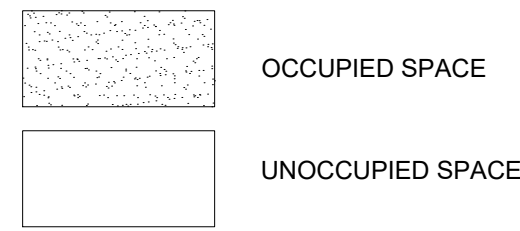

SARA Method					
Non-occupiable roof area x 14 W/ft ²					
Total Roof Area	Occupiable Area	Non-occ. roof area		W/ft ²	kWPVdc
63,425	27,645	35,780		14	500.9

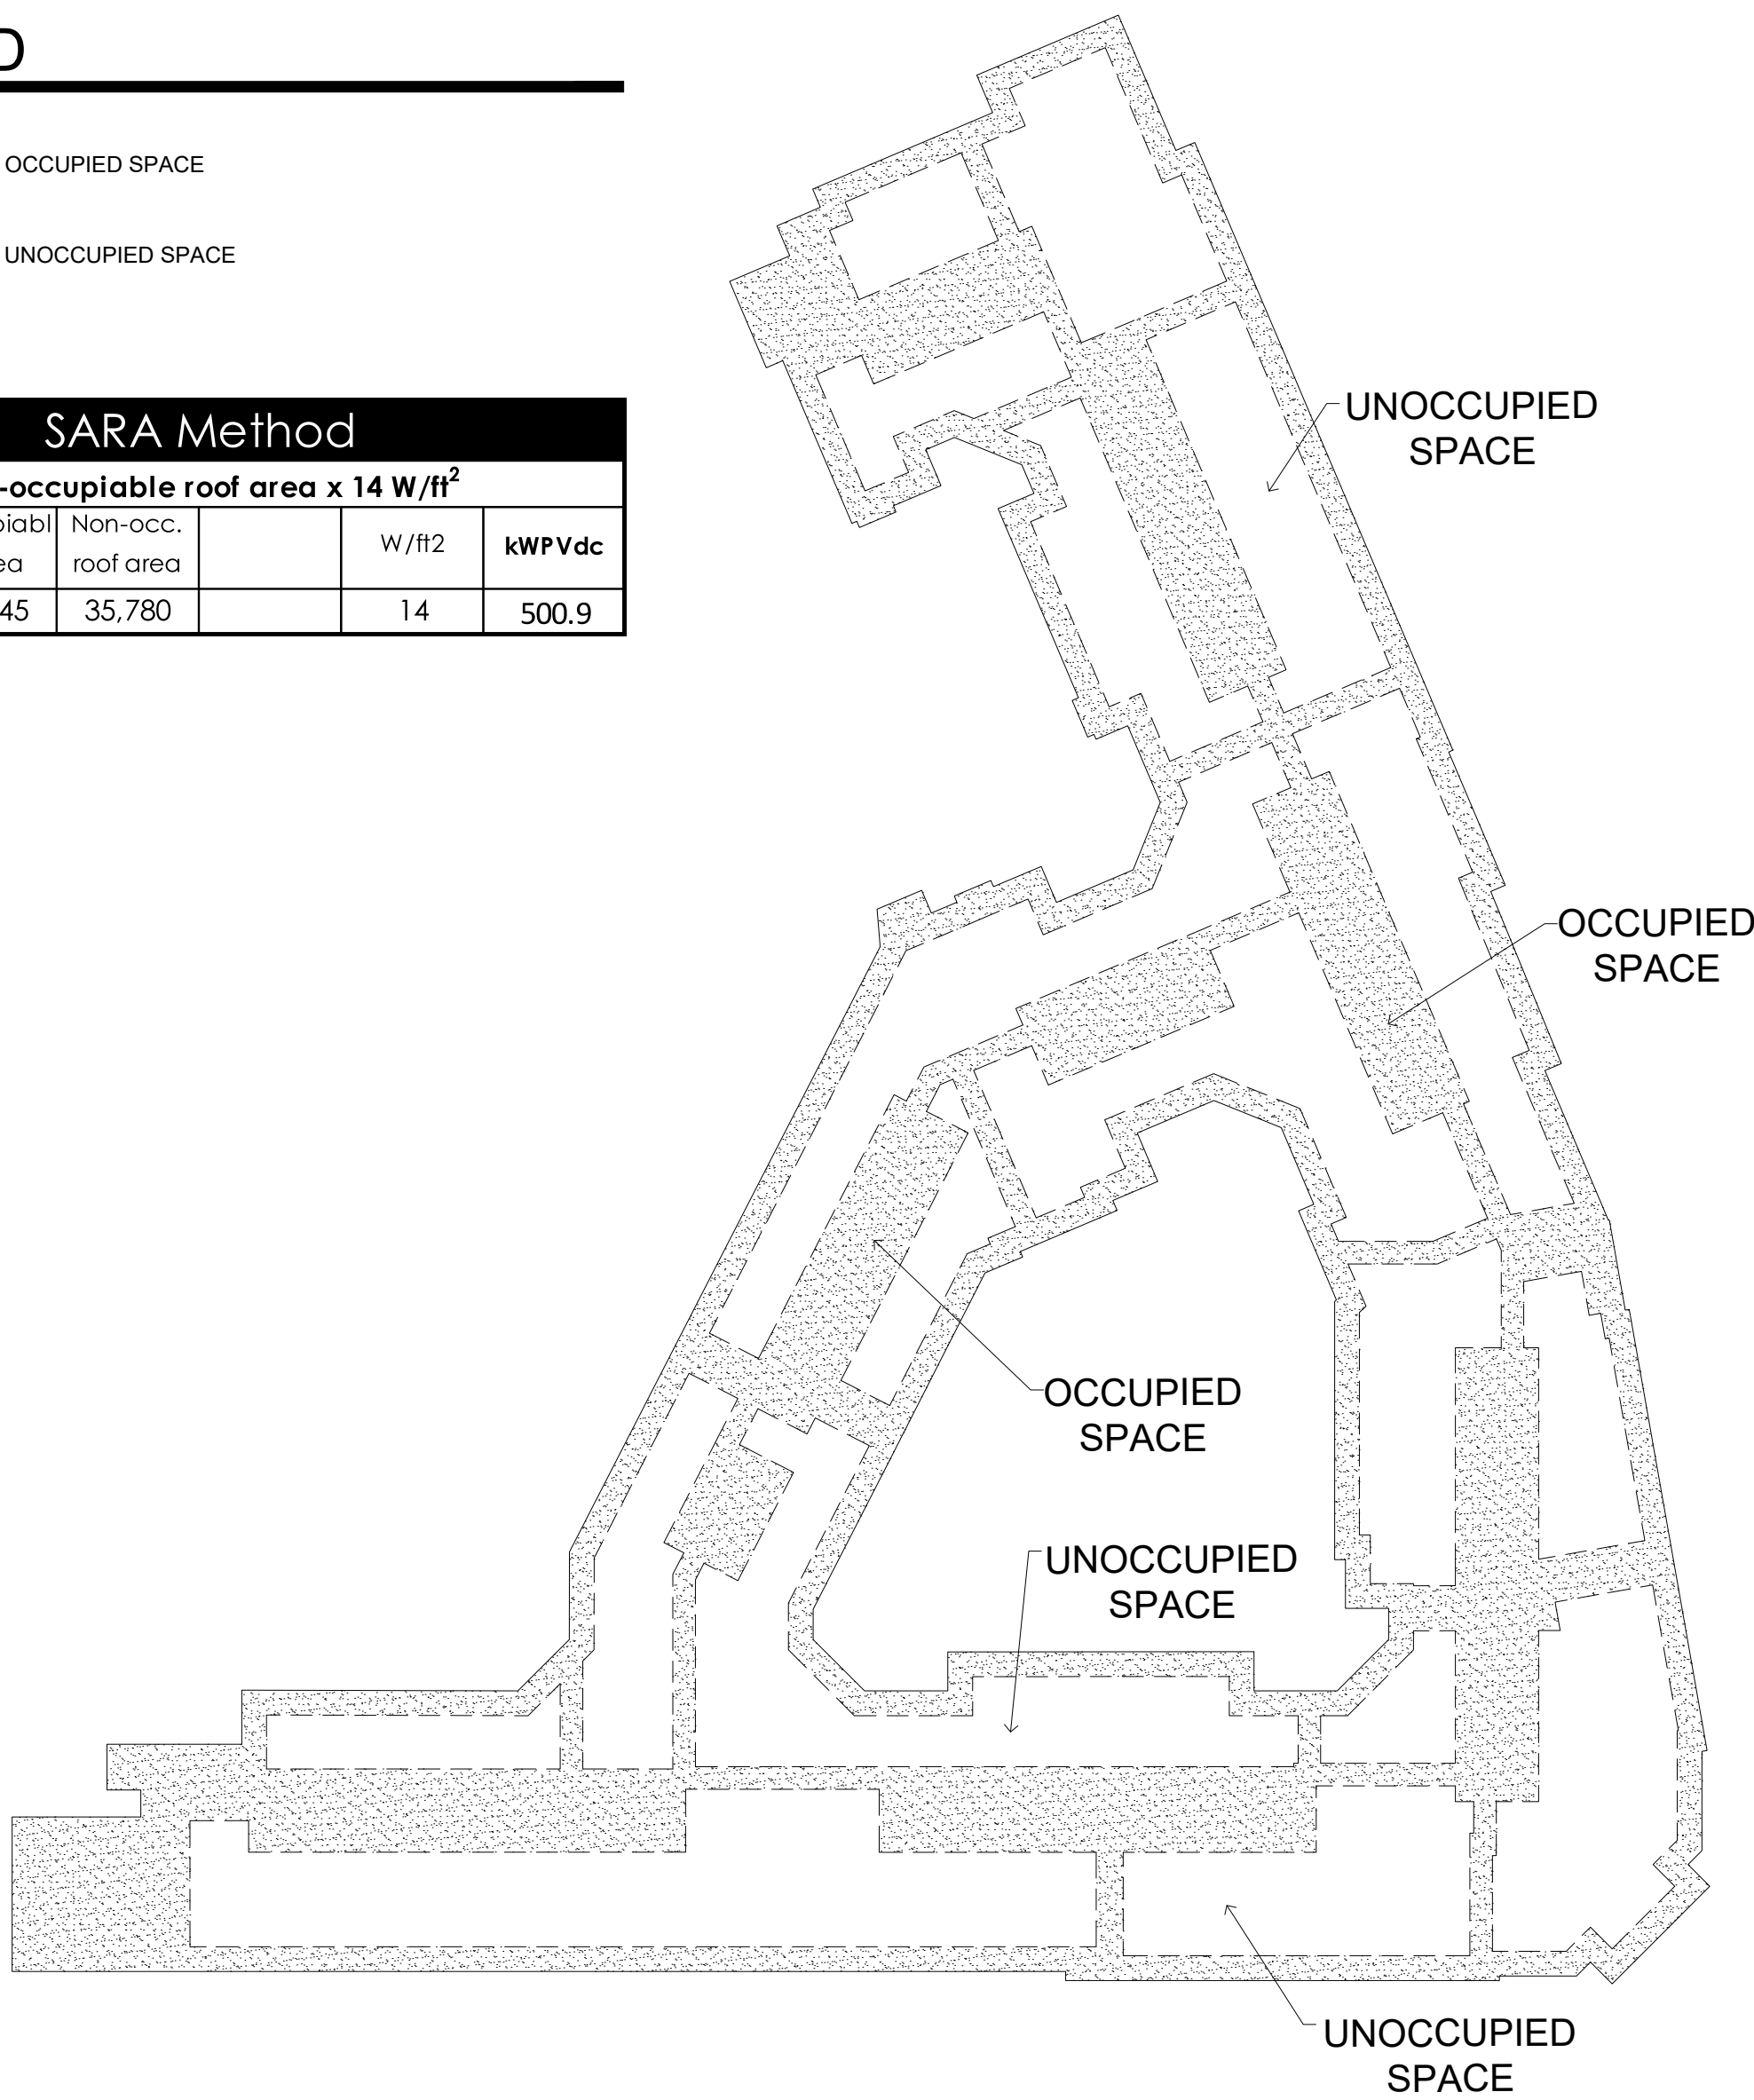

SOLAR PANEL - CFA METHOD

Conditioned Floor Area	
Conditioned floor area	Total SQFT
DWELLING UNIT	183,576
ENCLOSED AMENITIES	12,688
	196,264

CFA Method			
kWPVdc = (CFA x A) / 1000			
CFA	CL. ZONE	A	kWPVdc
196,264	8	2.21	433.7

kWPV - kWdc size of the PV system


CFA - conditioned floor area is the floor area (SF) of enclosed conditioned space on all floors of a building, as measured at the floor level of the exterior surfaces of exterior walls enclosing the conditioned space. Assuming corridors are not conditioned.

A - CFA adjustment factor specfied in Table 170.2-U per Climate Zone

SOLAR PANEL CALCULATIONS: CFA METHOD

PV Panel Rating (W): 500	kW = 0.5	Panel Dims
Number of Panels: 867.5	SF/Panel: 26	84" x 44"
Roof Area Req'd (SF): 22,555		


NOTE: Per code, the method that produces the lesser number shall be adhered to. In this case it is the CFA method. However, energy modeling calculations which result in further reduction will supercede the prescriptive calculations.

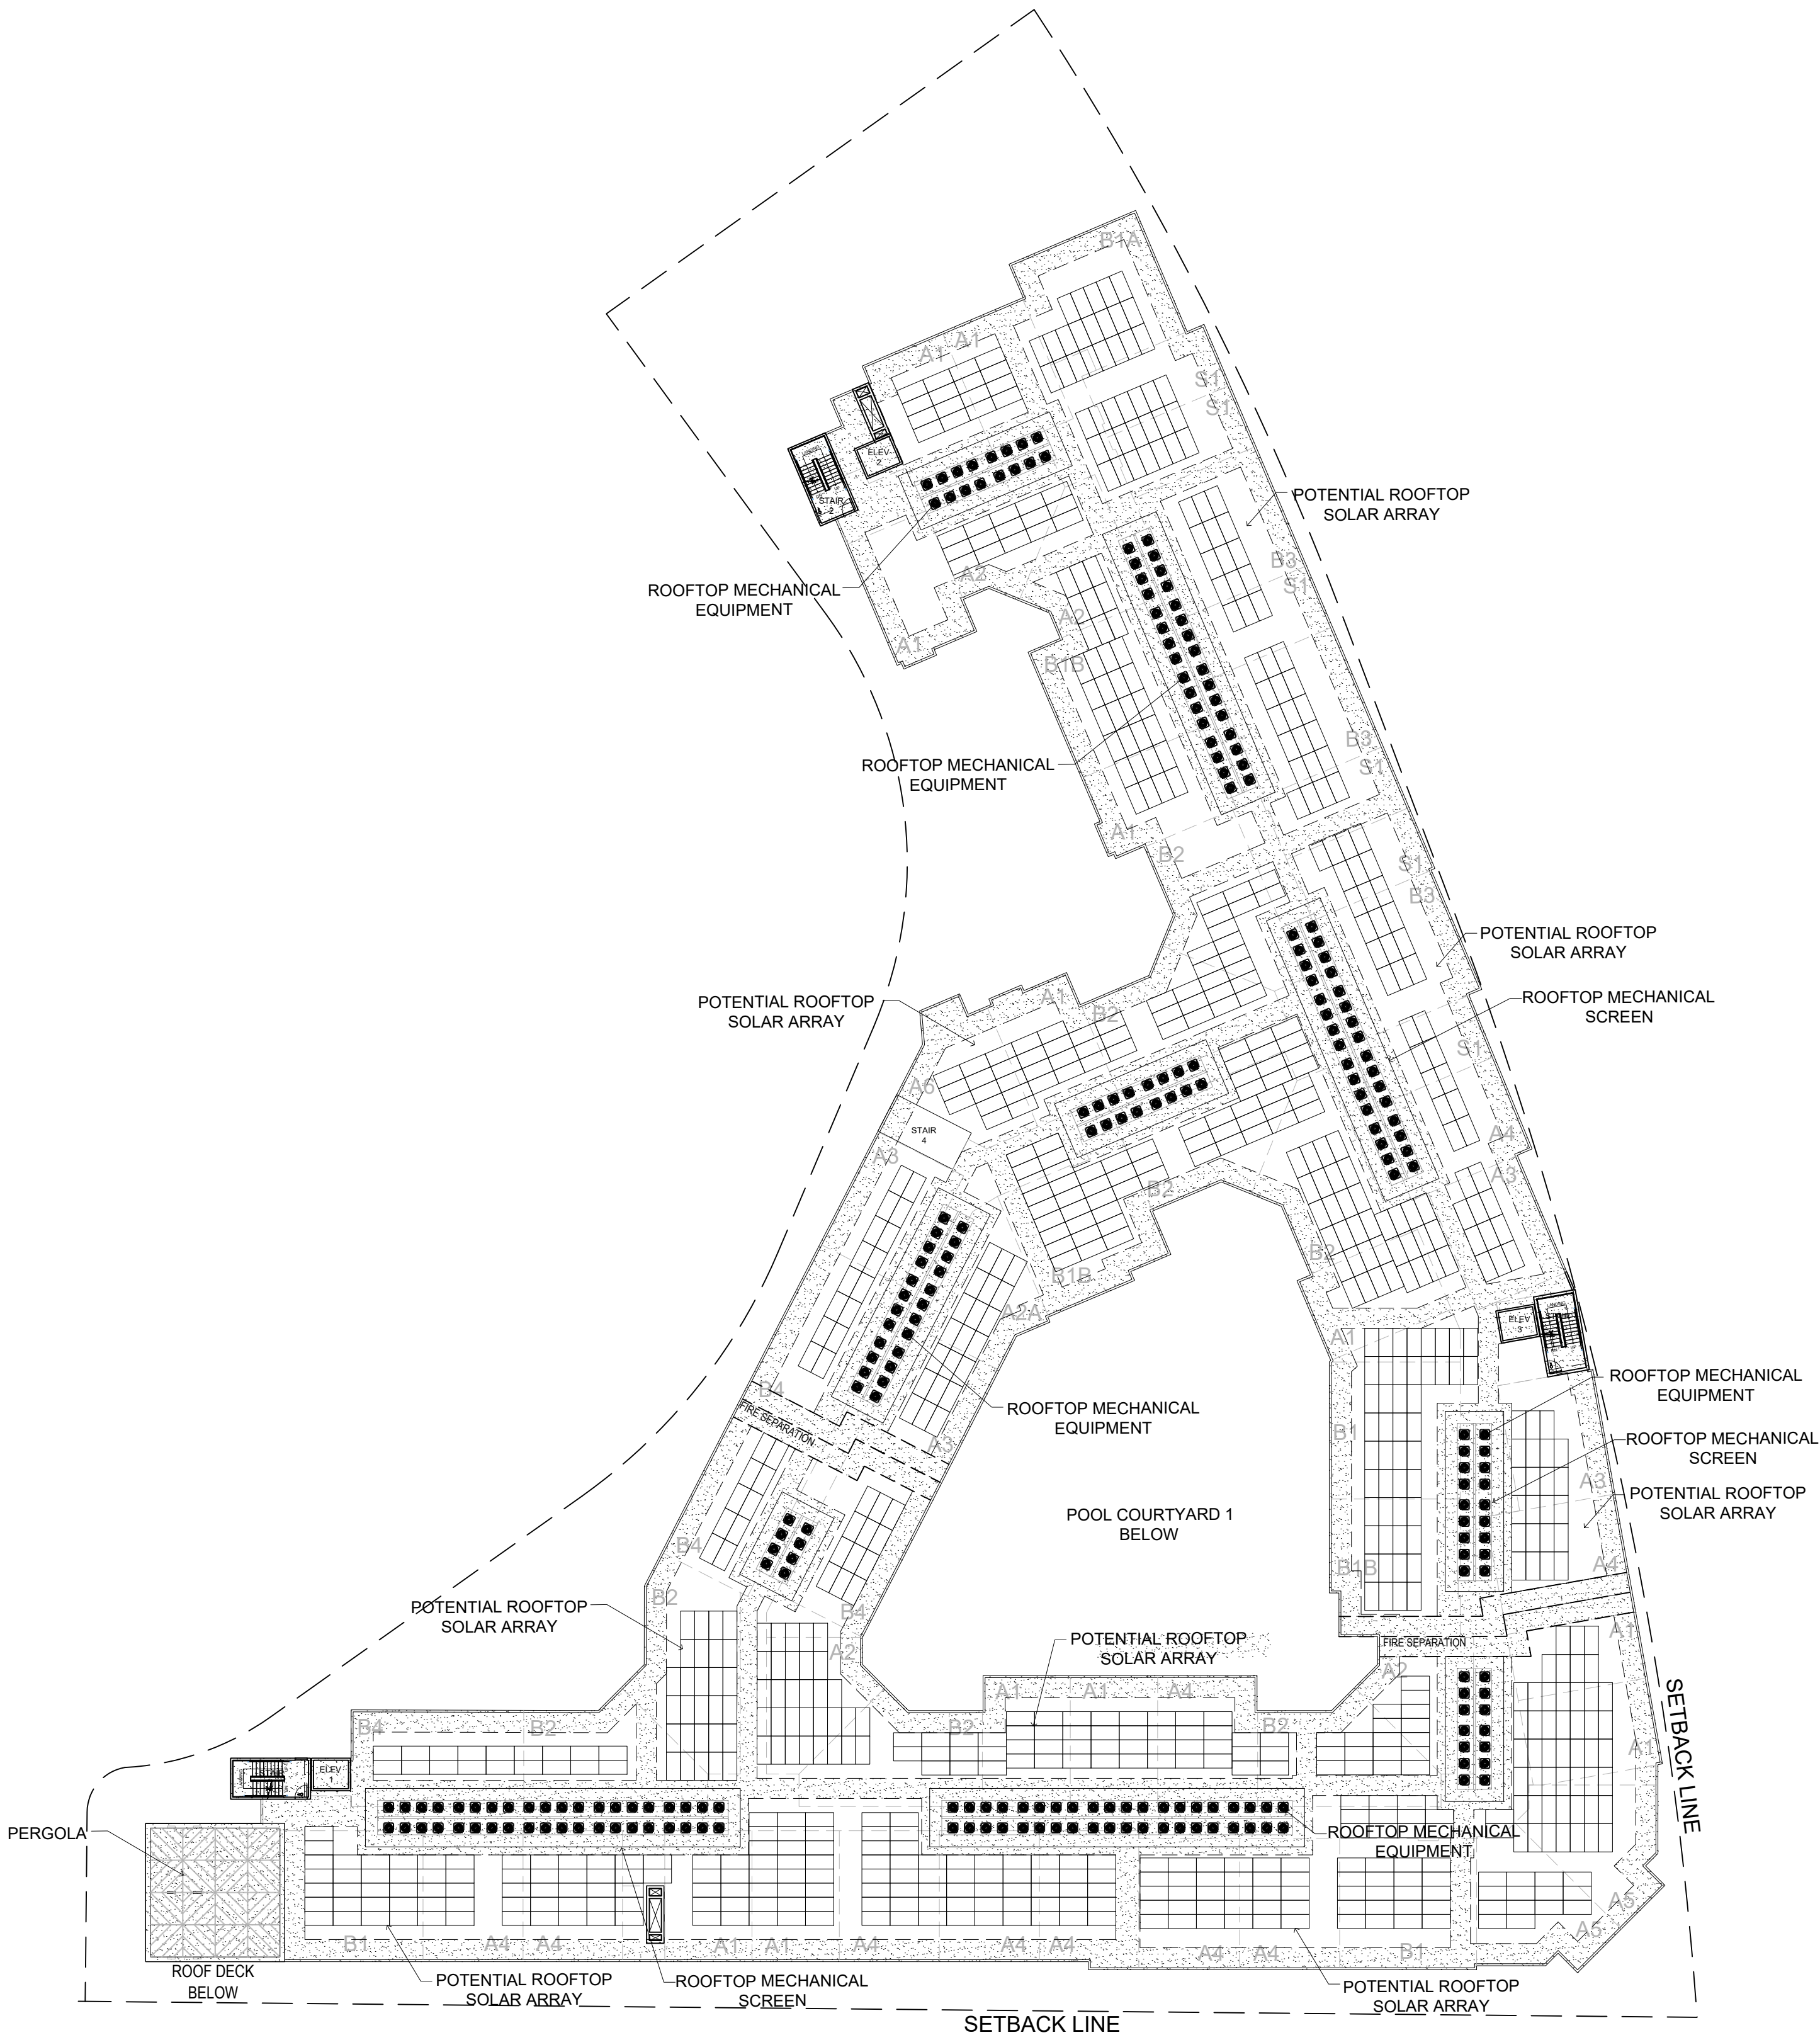


ROOF PLAN

LEGEND


- LEASING / AMENITY
- PARKING STRUCTURE
- RESIDENTIAL

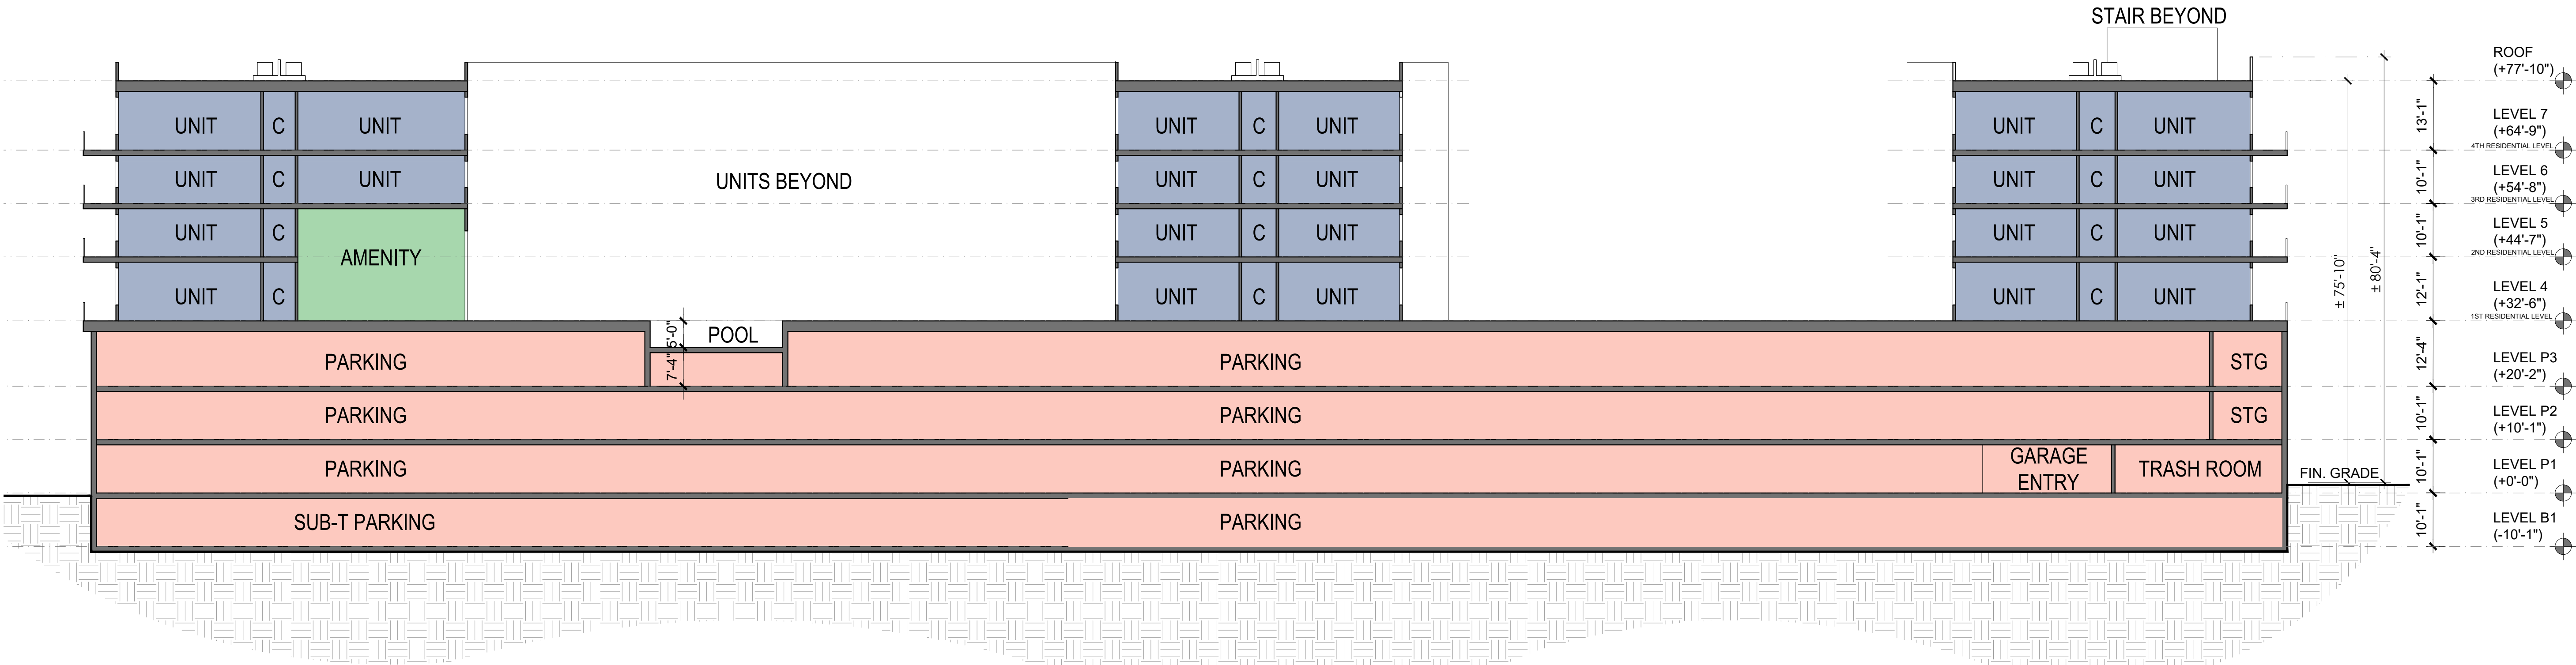


BUILDING SECTION B

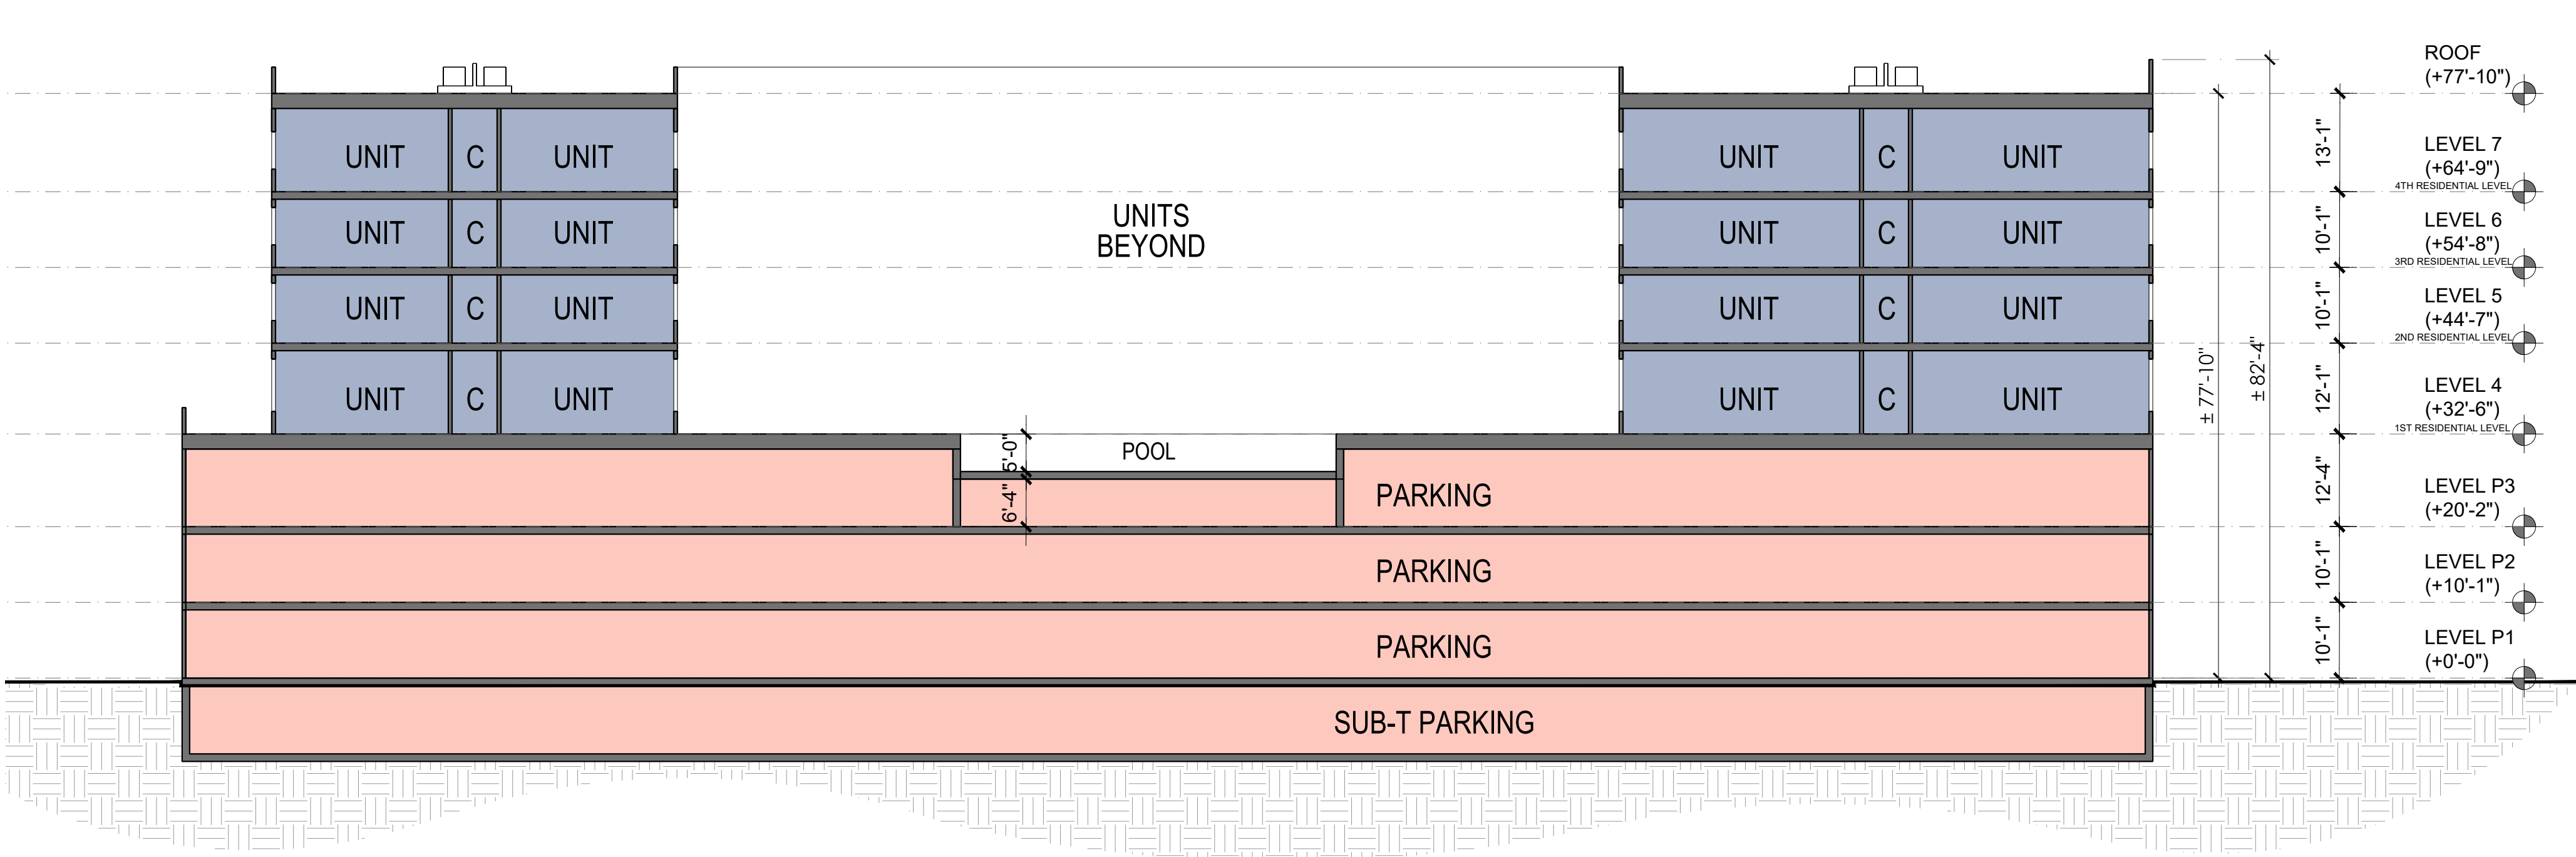

BUILDING SECTION A

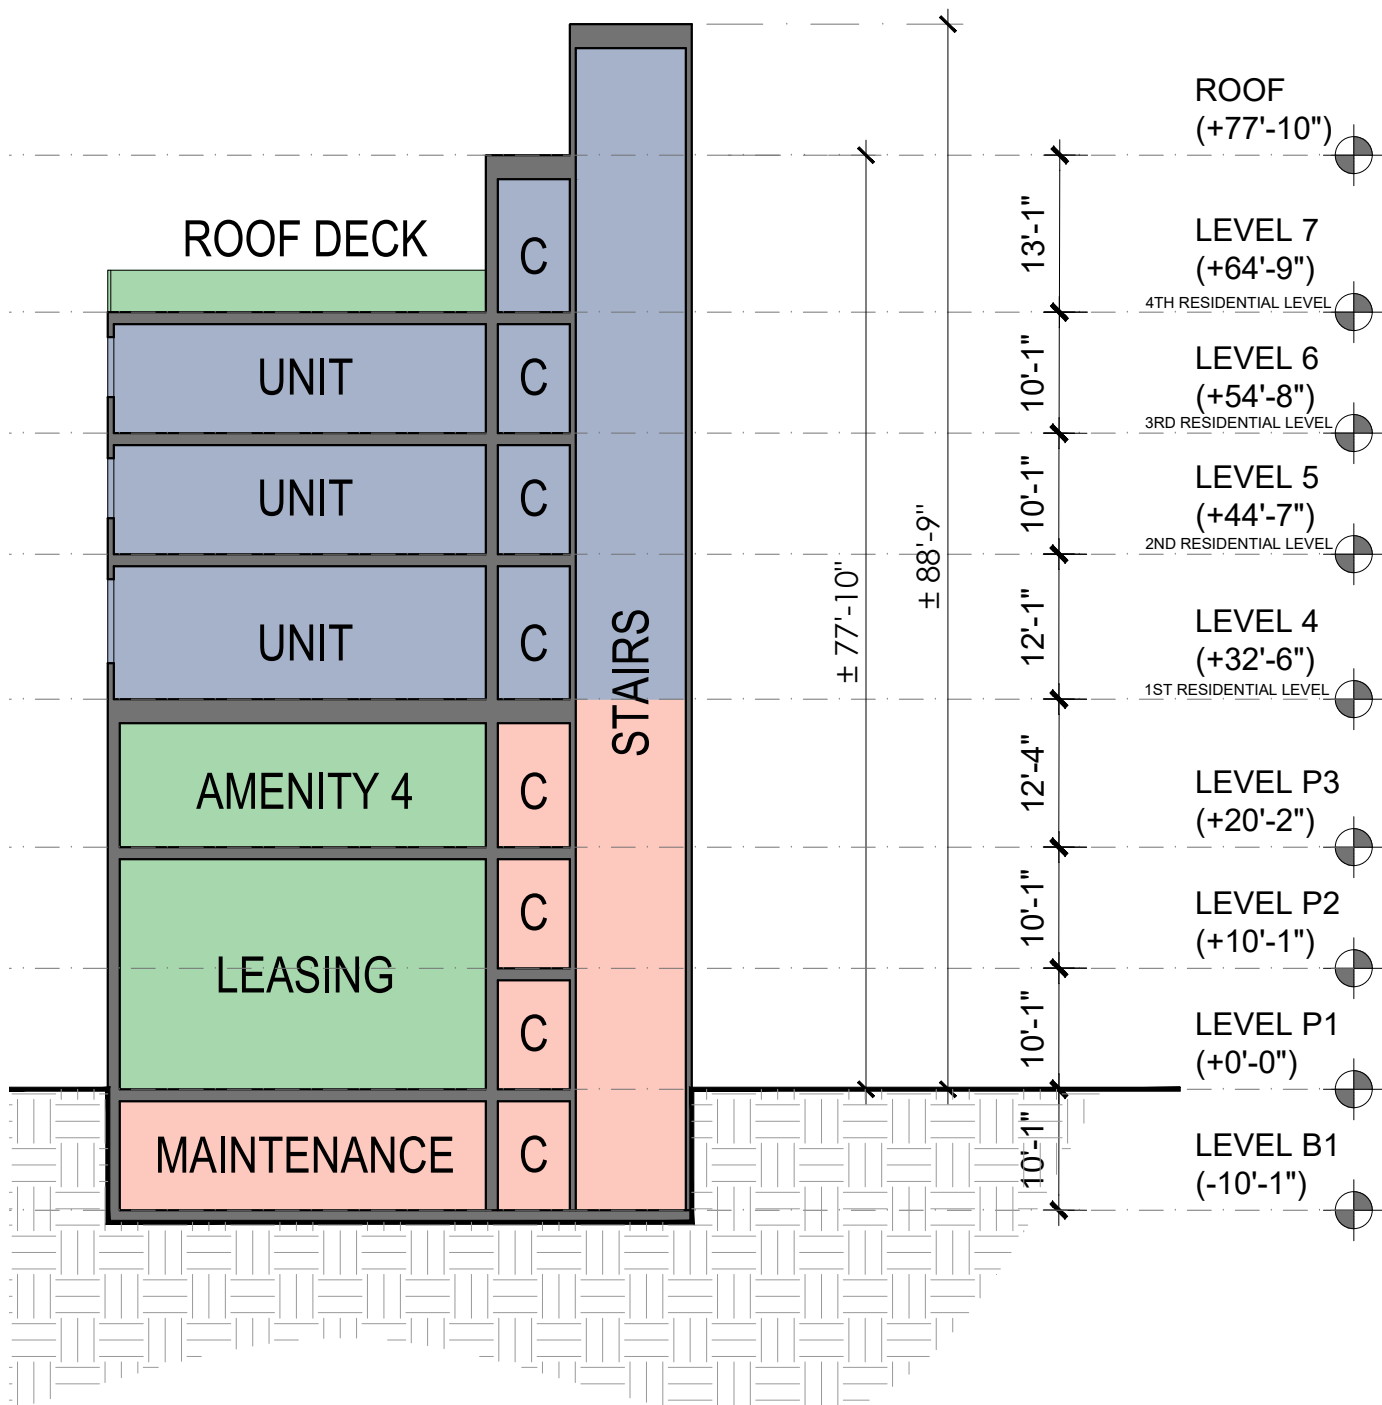


BUILDING SECTION C

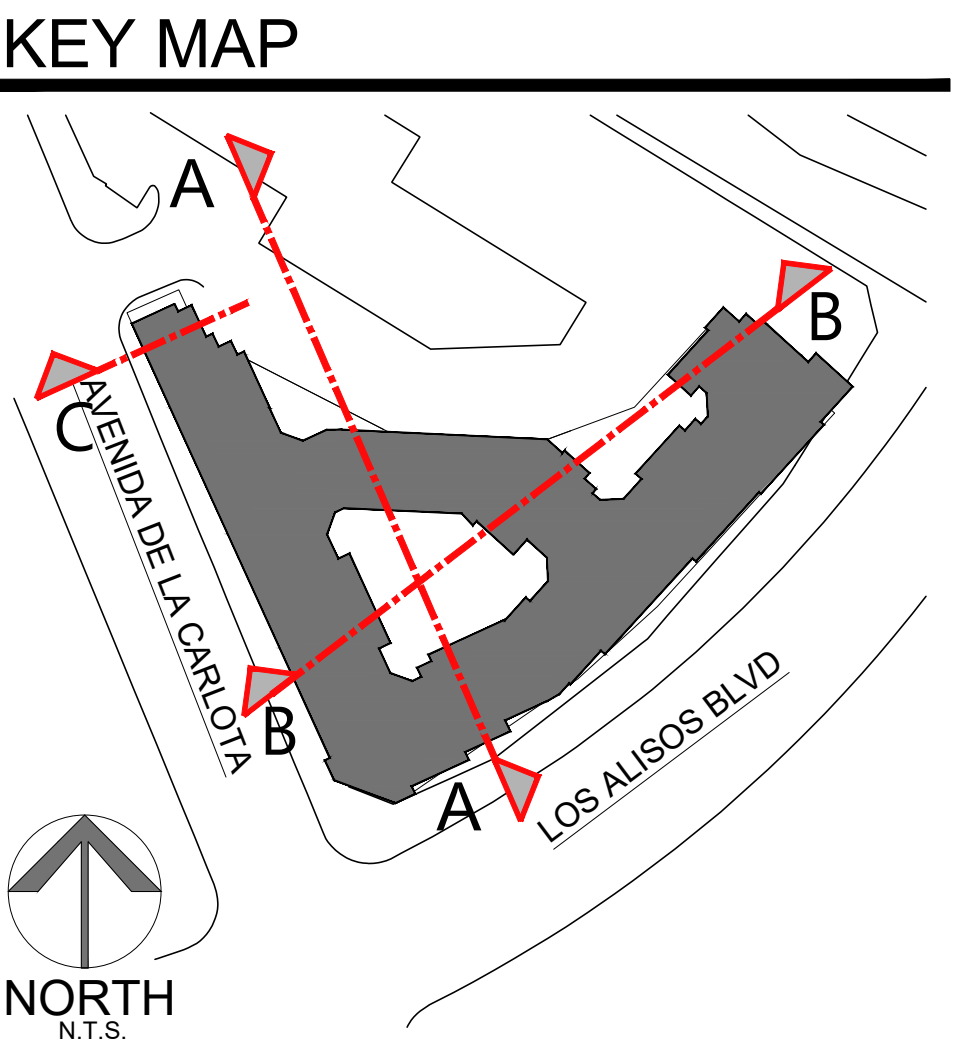



MATERIAL LEGEND	
1	ENHANCED MATERIAL 'A'
2	ENHANCED MATERIAL 'B'
3	PAINTED STUCCO
4	CONCRETE FINISH
5	VERTICAL FINS
6	VINYL WINDOWS
7	ALUMINUM STOREFRONT SYSTEM

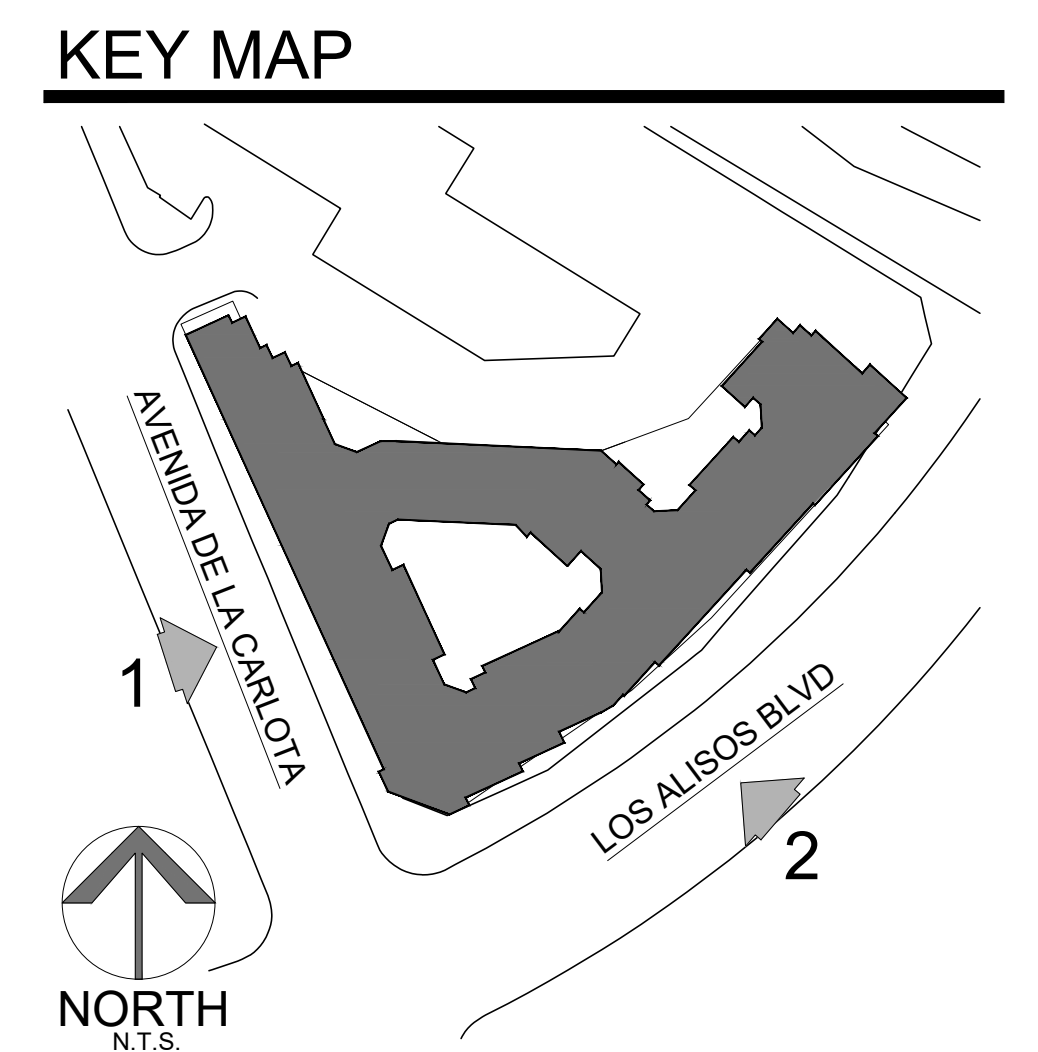


24422 AVENIDA DE LA CARLOTA
LAGUNA HILLS, CA
BUCHANAN STREET PARTNERS

RESIDENTIAL BUILDING
Conceptual Elevations
1"=20'-0"

AO Architecture.
Design.
Relationships.

A4.0
Scale 1" = 20'
Job No. 2022-834
Date 11-17-2023

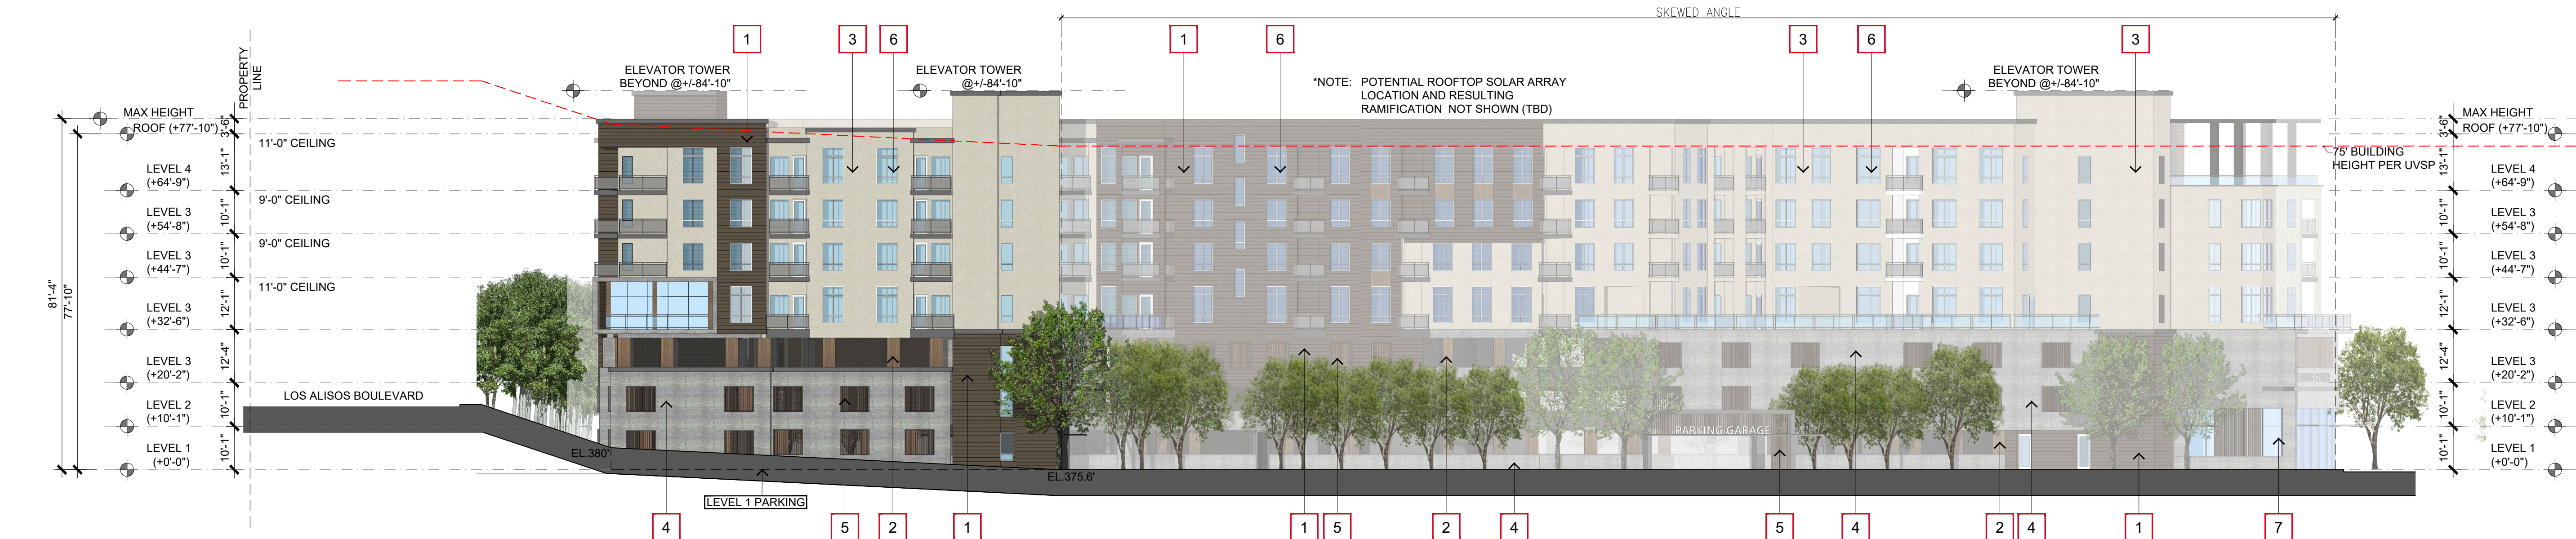


EAST ELEVATION 3



NORTH ELEVATION 4

MATERIAL LEGEND	
1	ENHANCED MATERIAL 'A'
2	ENHANCED MATERIAL 'B'
3	PAINTED STUCCO
4	CONCRETE FINISH
5	VERTICAL FINIS
6	VINYL WINDOWS
7	ALUMINUM STOREFRONT SYSTEM

KEY MAP

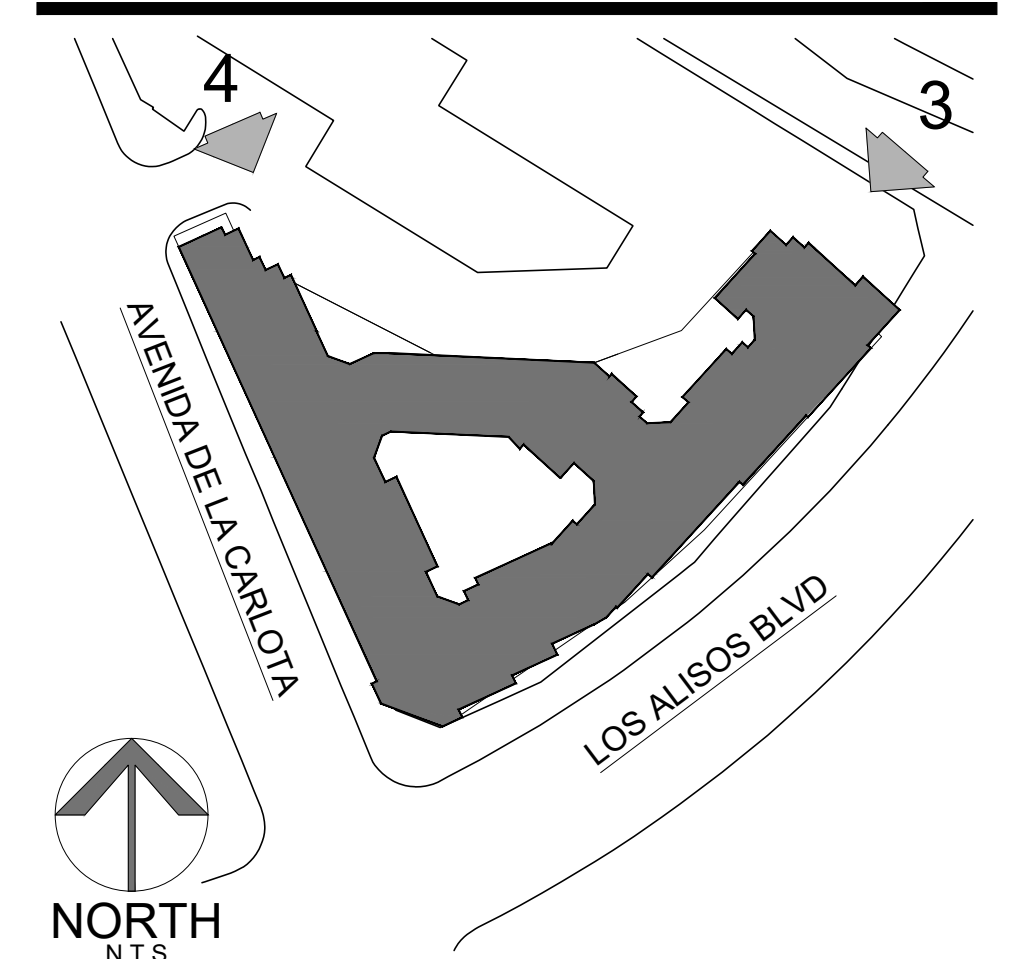


24422 AVENIDA DE LA CARLOTA
LAGUNA HILLS, CA
BUCHANAN STREET PARTNERS

RESIDENTIAL BUILDING
Conceptual Elevations
1"=20'-0" 0 10' 20' 40' 60'

AO Architecture.
Design.
Relationships.

A4.1
Scale 1" = 20'
Job No. 2022-834
Date 11-17-2023

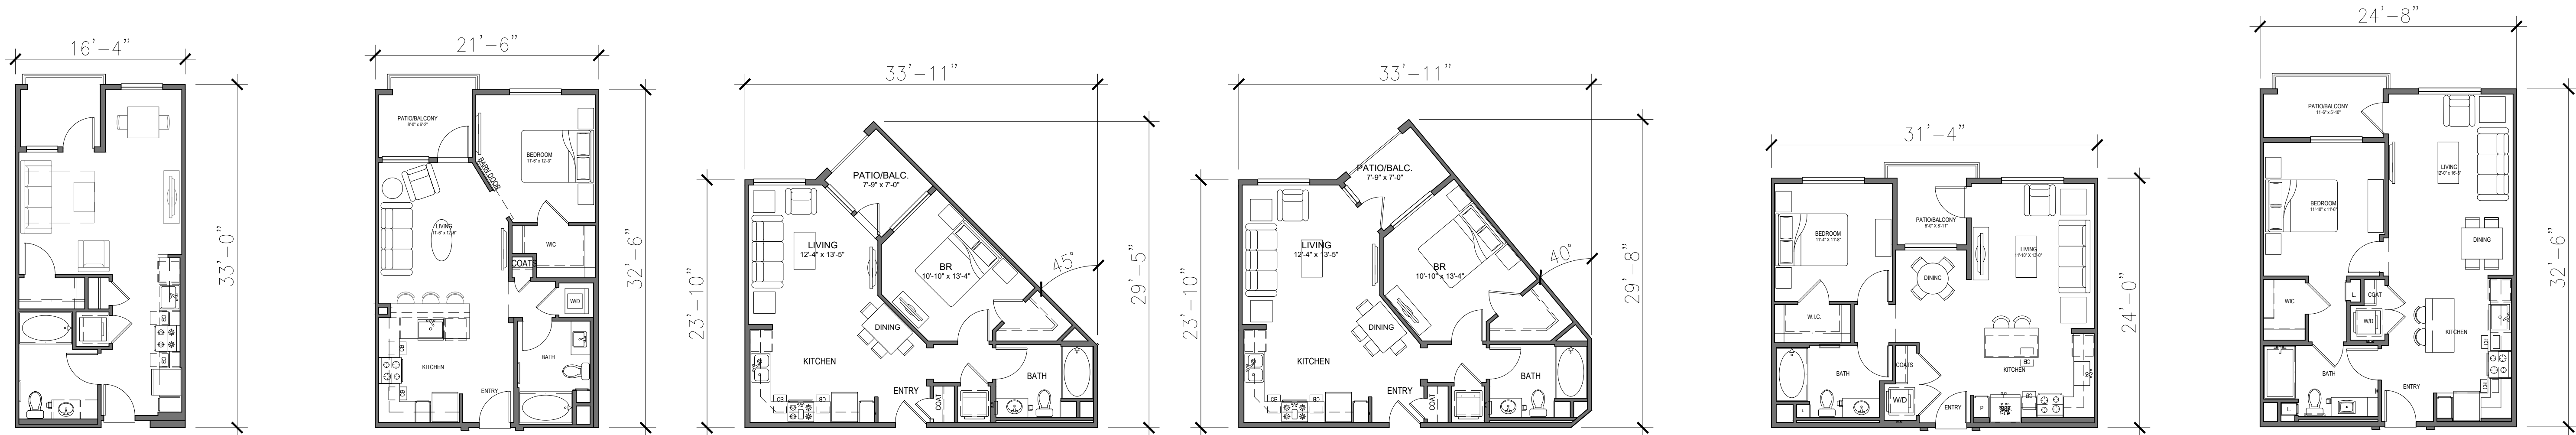

UNIT S1: STUDIO / 1BA
LIVABLE AREA: 487 SQ. FT.
PATIO/BALCONY: 51 SQ. FT.


UNIT A1-Jr: 1BR / 1BA
LIVABLE AREA: 638 SQ. FT.
PATIO/BALCONY: 67 SQ. FT.

UNIT A2: 1BR / 1BA
LIVABLE AREA: 651 SQ. FT.
PATIO/BALCONY: 54 SQ. FT.

UNIT A2A: 1BR / 1BA
LIVABLE AREA: 686 SQ. FT.
PATIO/BALCONY: 50 SQ. FT.

UNIT A3: 1BR / 1BA
LIVABLE AREA: 709 SQ. FT.
PATIO/BALCONY: 53 SQ. FT.

UNIT A4: 1BR / 1BA
LIVABLE AREA: 746 SQ. FT.
PATIO/BALCONY: 66 SQ. FT.

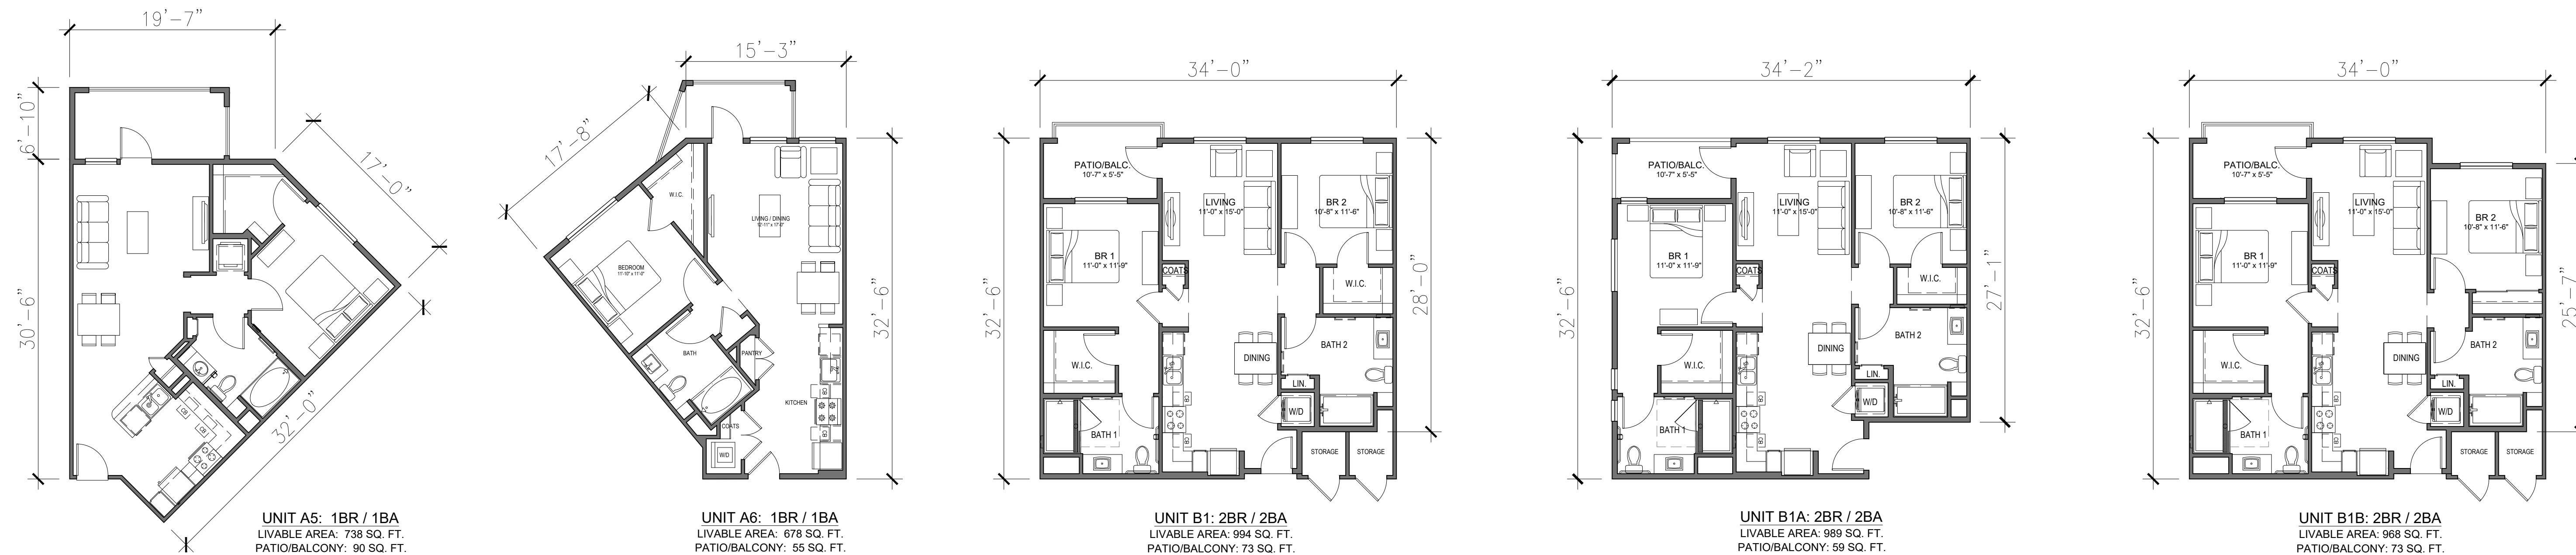


UNIT A5: 1BR / 1BA
LIVABLE AREA: 738 SQ. FT.
PATIO/BALCONY: 90 SQ. FT.

UNIT A6: 1BR / 1BA
LIVABLE AREA: 678 SQ. FT.
PATIO/BALCONY: 55 SQ. FT.


UNIT B1: 2BR / 2BA
LIVABLE AREA: 994 SQ. FT.
PATIO/BALCONY: 73 SQ. FT.

UNIT B1A: 2BR / 2BA
LIVABLE AREA: 989 SQ. FT.
PATIO/BALCONY: 59 SQ. FT.


UNIT B1B: 2BR / 2BA
LIVABLE AREA: 968 SQ. FT.
PATIO/BALCONY: 73 SQ. FT.

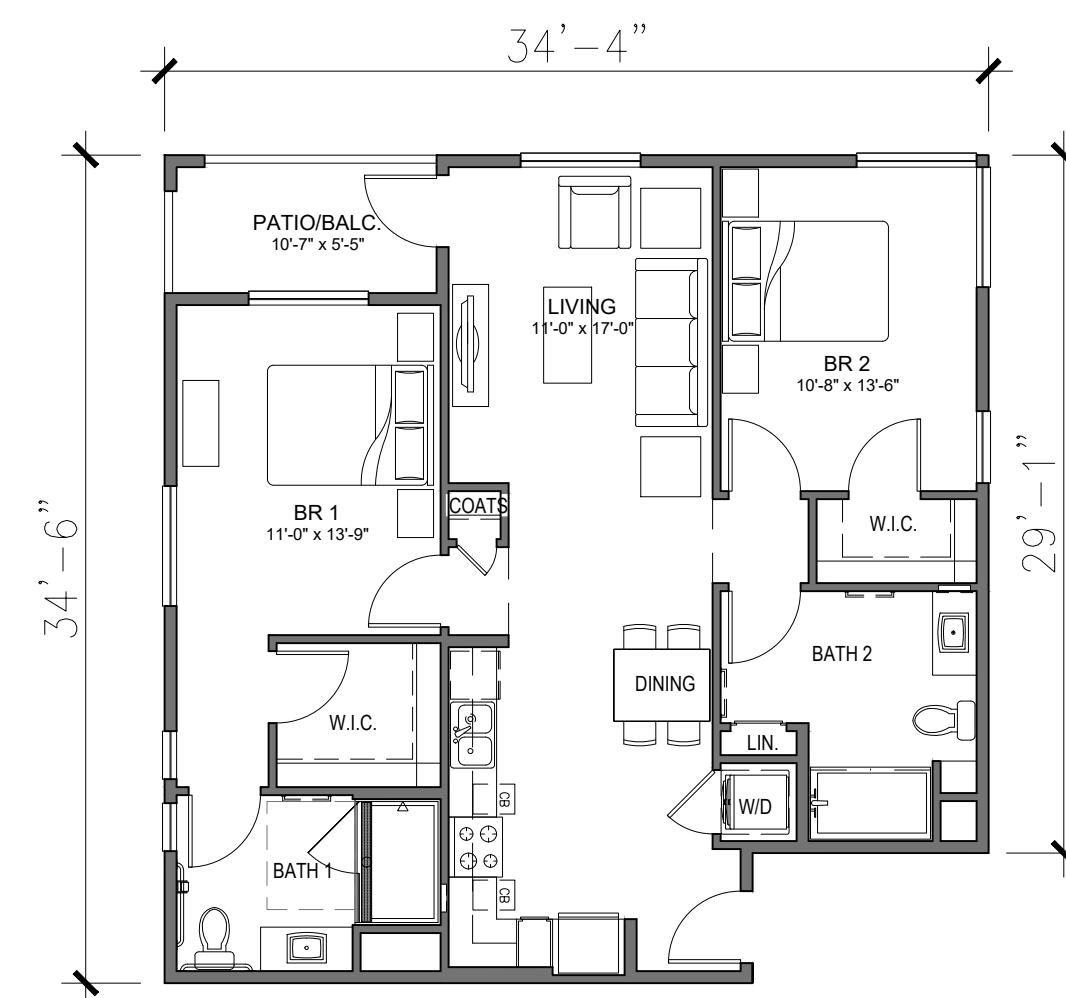


UNIT B1C: 2BR / 2BA
LIVABLE AREA: 1062 SQ. FT.
PATIO/BALCONY: 59 SQ. FT.

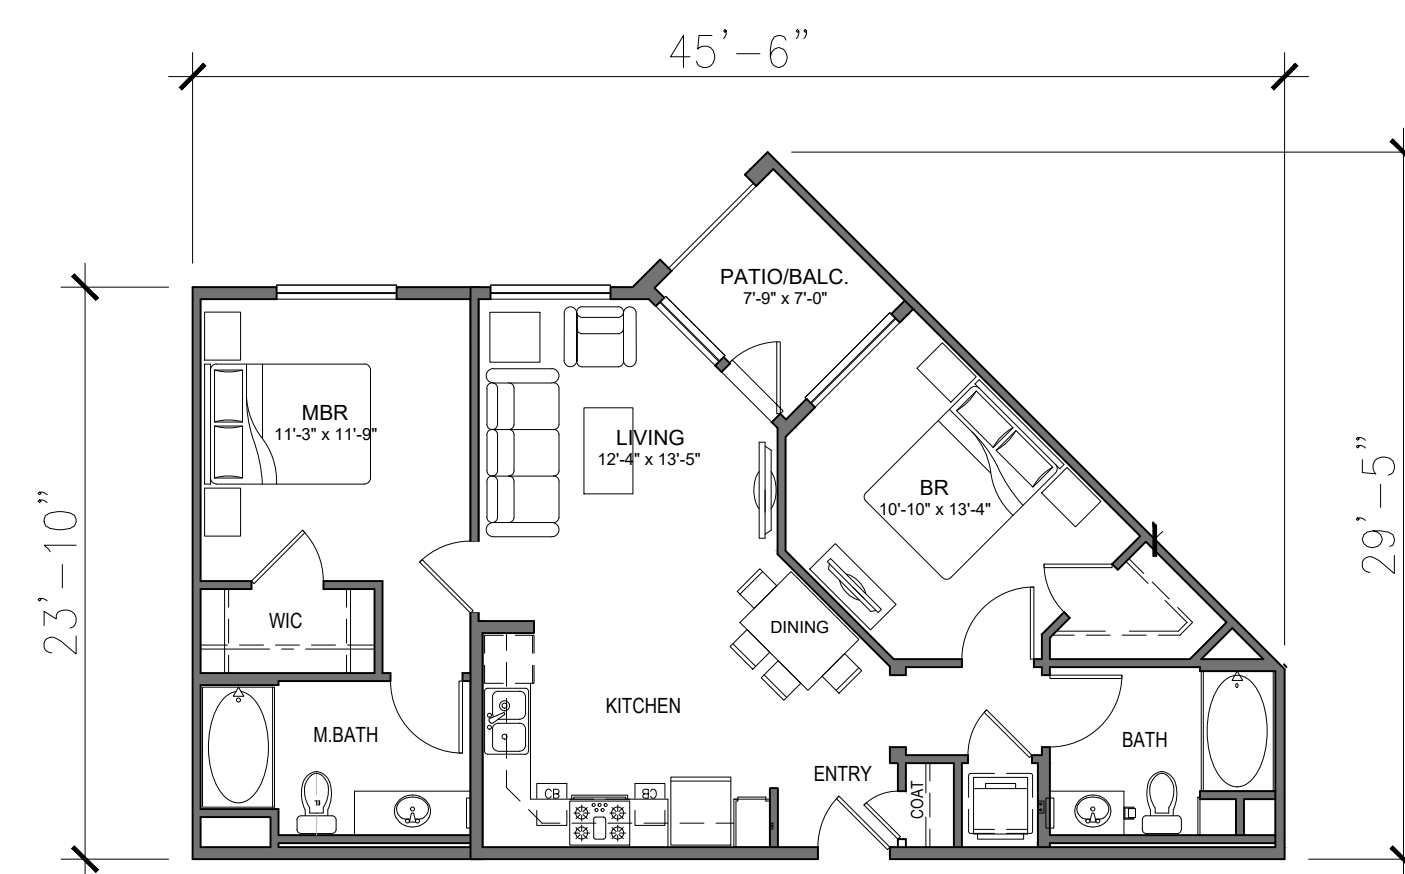

UNIT B2: 2BR / 2BA
LIVABLE AREA: 927 SQ. FT.
PATIO/BALCONY: 54 SQ. FT.

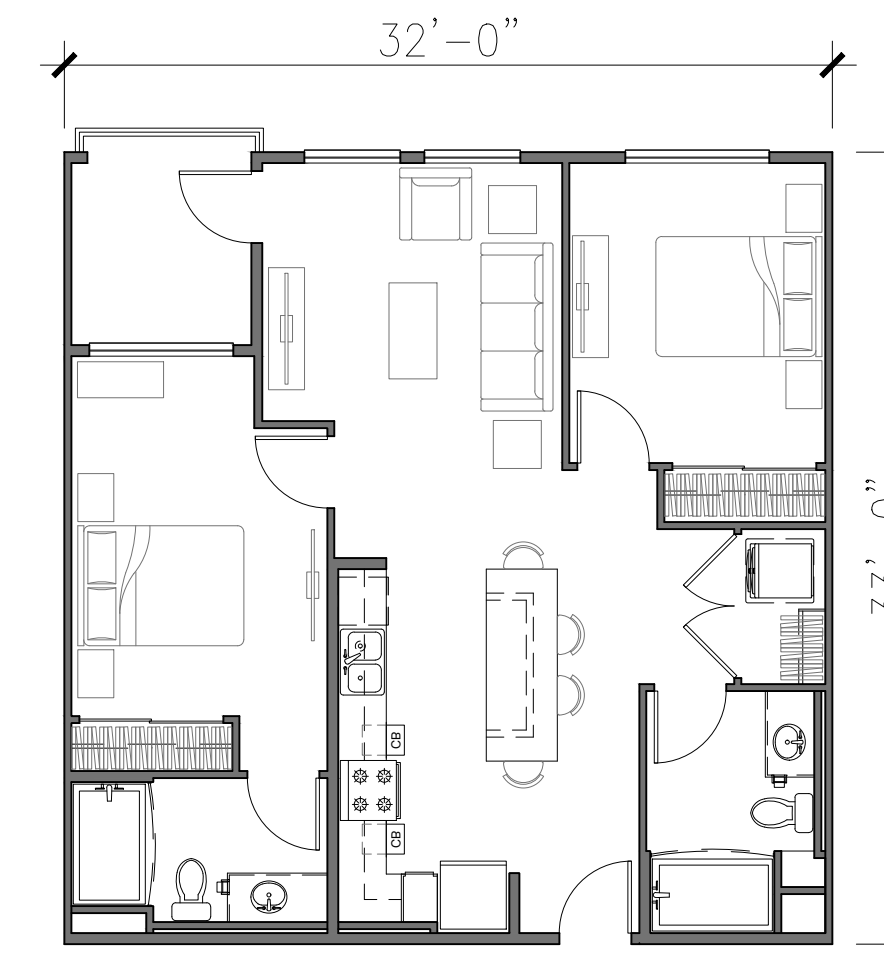

UNIT B3: 2 BEDROOM 2 BATH
LIVABLE AREA: 993 SQ. FT.
PATIO/BALCONY: 65 SQ. FT.

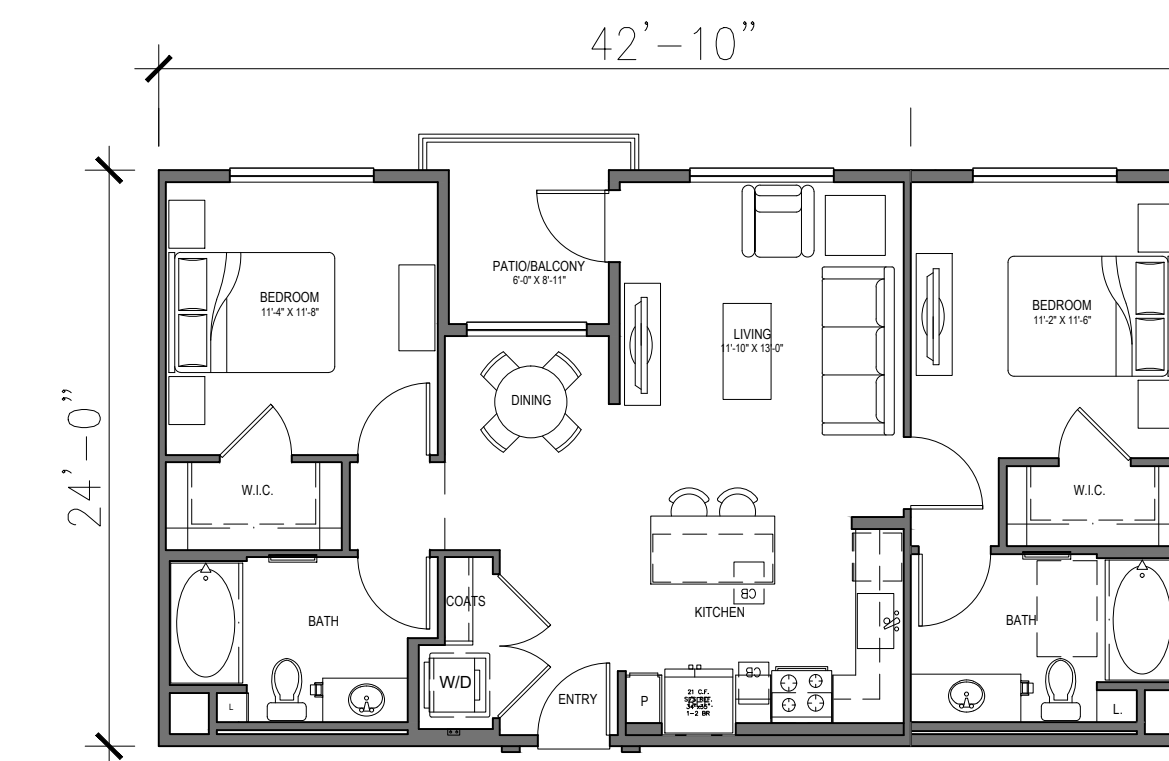

UNIT B4: 2BR / 2BA
LIVABLE AREA: 985 SQ. FT.
PATIO/BALCONY: 53 SQ. FT.

24422 AVENIDA DE LA CARLOTA
LAGUNA HILLS, CA
BUCHANAN STREET PARTNERS



RESIDENTIAL BUILDING
Unit Plans

AO Architecture.
Design.
Relationships.

A5.0

Scale
Job No. 2022-834
Date 11-17-2023



MATERIAL LEGEND

- 1 ENHANCED MATERIAL 'A'
- 2 ENHANCED MATERIAL 'B'
- 3 PAINTED STUCCO
- 4 CONCRETE FINISH
- 5 VERTICAL FINS
- 6 VINYL WINDOWS
- 7 ALUMINUM STOREFRONT SYSTEM

PAINT COLORS

- A SW 6162 ANCIENT MARBLE
- B SW 7041 VAN DYKE BROWN
- C SW 6991 BLACK MAGIC



1. Hardie Plank Lap Siding
or other enhanced material




2. Simulated Wood Porcelain Tile
or other enhanced material



3. Painted Stucco




4. Concrete Finish

 

A. SW 6162 Ancient Marble



C. SW 6991 Black Magic

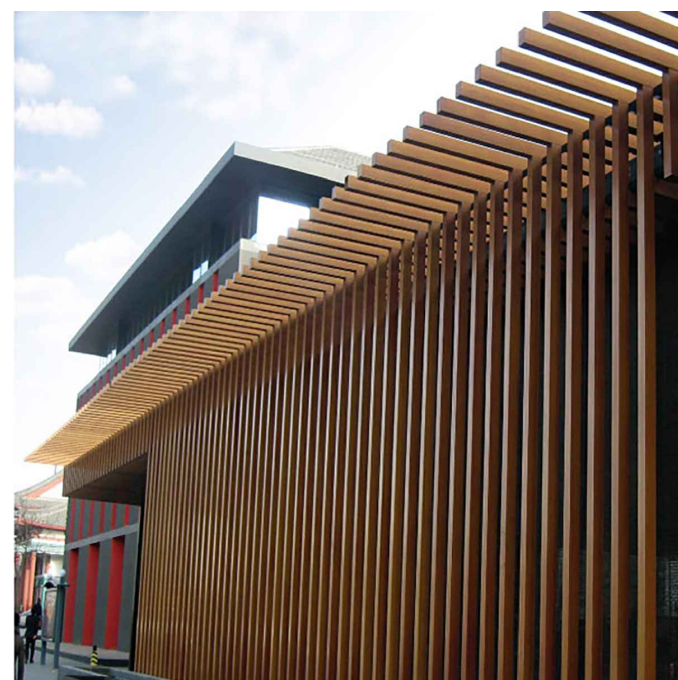

5. Vertical Fins



6. Vinyl Window



7. Aluminum Storefront System



B. SW 7041 Van Dyke Brown

24422 AVENIDA DE LA CARLOTA

LAGUNA HILLS, CA
BUCHANAN STREET PARTNERS

RESIDENTIAL BUILDING
Color and Material Board



A6.0

Scale NTS
Job No. 2022-834
Date 11-17-2023



MARCH 21 - 8AM



MARCH 21 - 10AM



MARCH 21 - 1PM



MARCH 21 - 4PM



MARCH 21 - 6PM



JUNE 21 - 8AM



JUNE 21 - 10AM



JUNE 21 - 1PM



JUNE 21 - 4PM



JUNE 21 - 6PM



SEPTEMBER 21 - 8AM



SEPTEMBER 21 - 10AM



SEPTEMBER 21 - 1PM



SEPTEMBER 21 - 4PM



SEPTEMBER 21 - 6PM



DECEMBER 21 - 8AM




DECEMBER 21 - 10AM



DECEMBER 21 - 1PM



DECEMBER 21 - 4PM

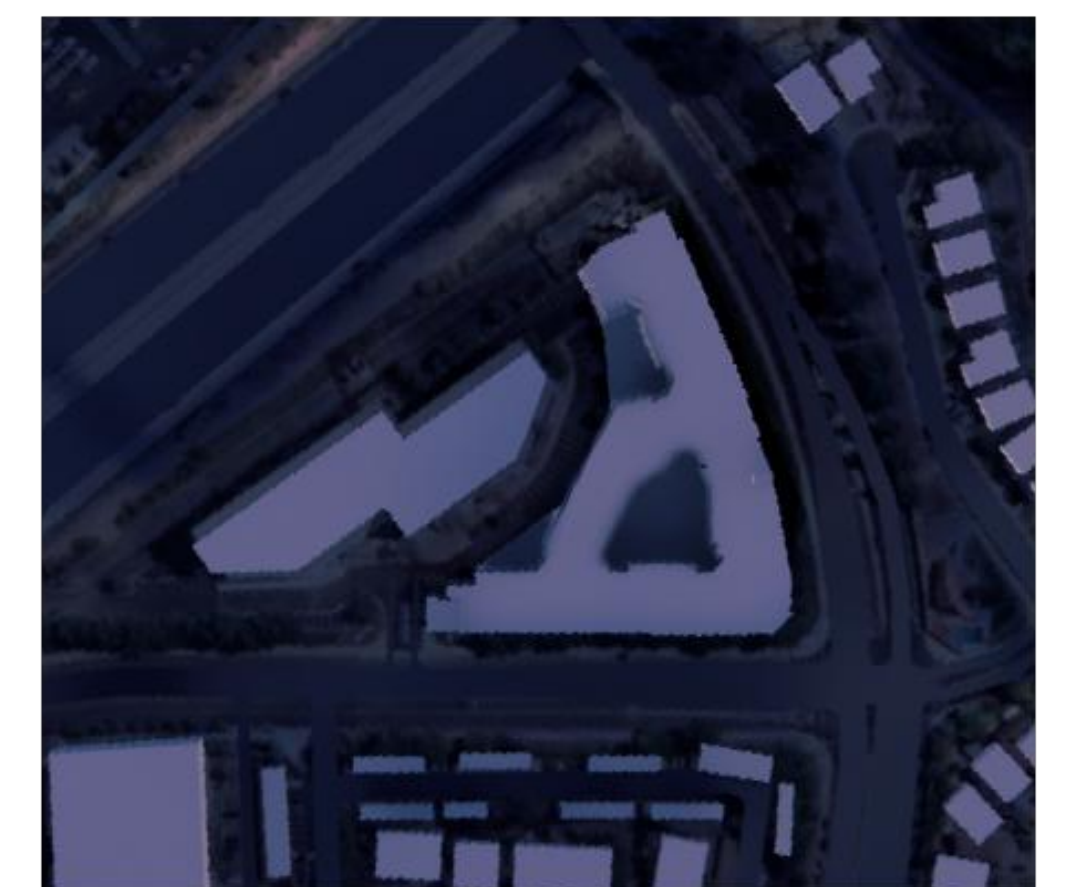

DECEMBER 21 - 6PM



24422 AVENIDA DE LA CARLOTA

LAGUNA HILLS, CA
BUCHANAN STREET PARTNERS

RESIDENTIAL BUILDING
Sun/Shade Study




EXH 1.0

Scale 0" = 00'
Job No. 2022-834
Date 11-17-2023






24422 AVENIDA DE LA CARLOTA

LAGUNA HILLS, CA
BUCHANAN STREET PARTNERS

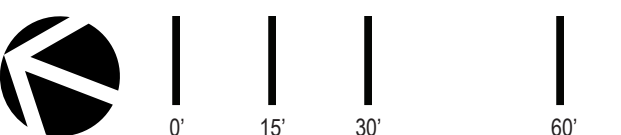

COMPOSITE LANDSCAPE PLAN - L.1

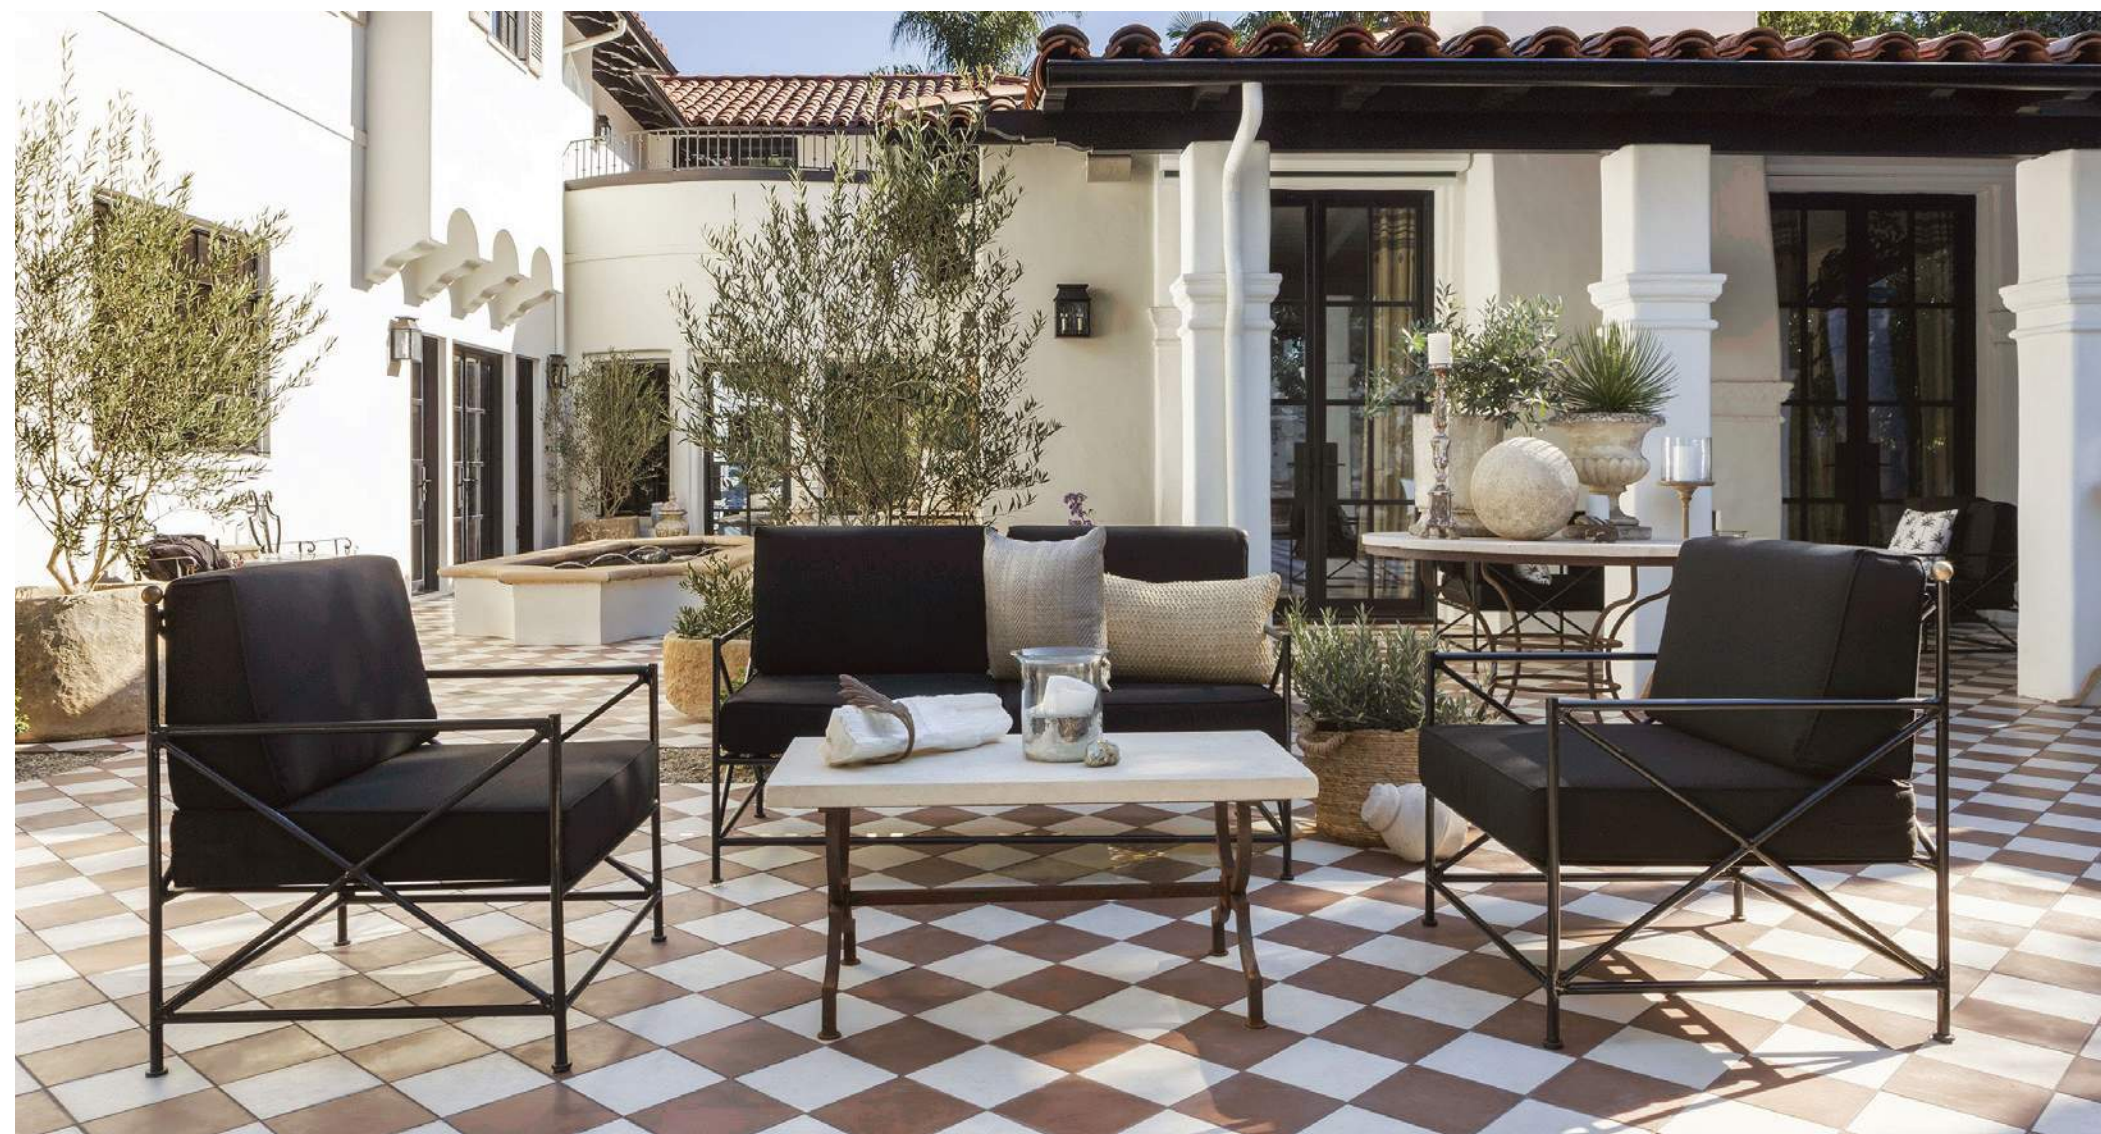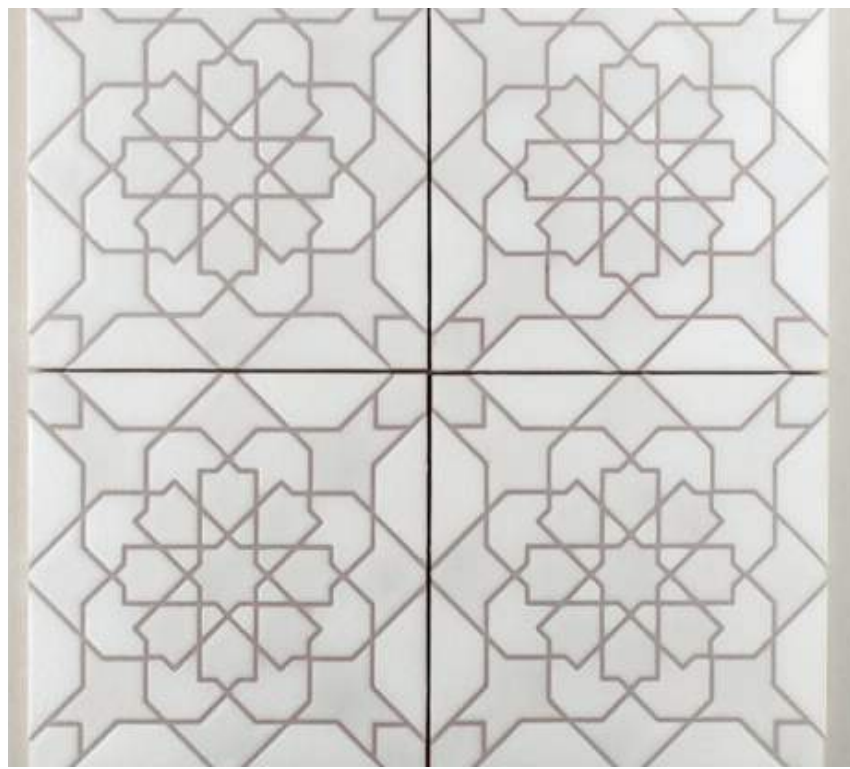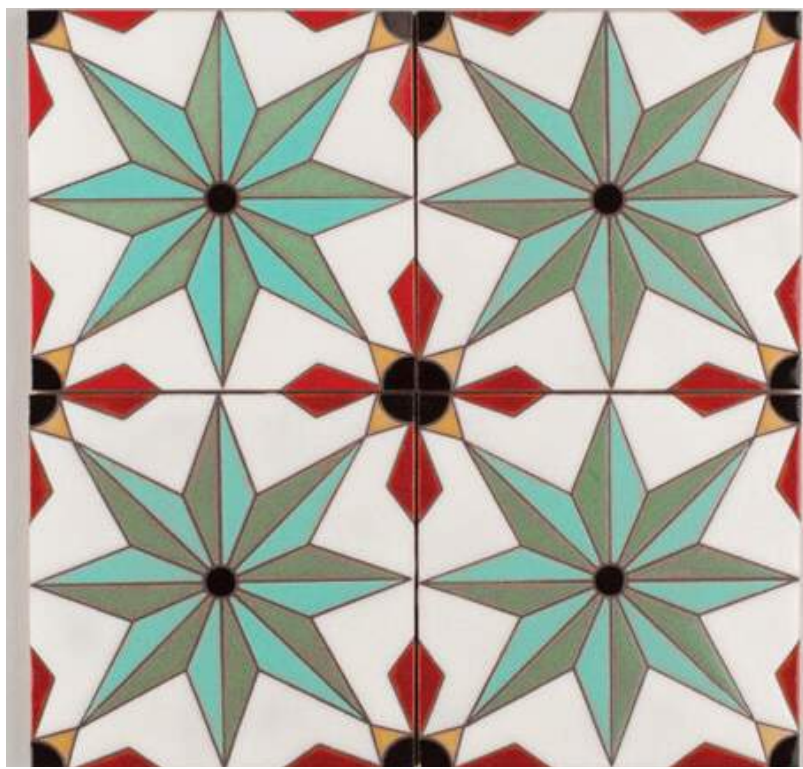

PAVING KEY MAP

- A

CITY SIDEWALKS - MATCH EXISTING
- B


SCORED CONCRETE PAVING
- C

SYNTHETIC TURF
- D

ACCENT PAVERS
- E

PORCELAIN PAVERS
- F

CONCRETE PAVERS

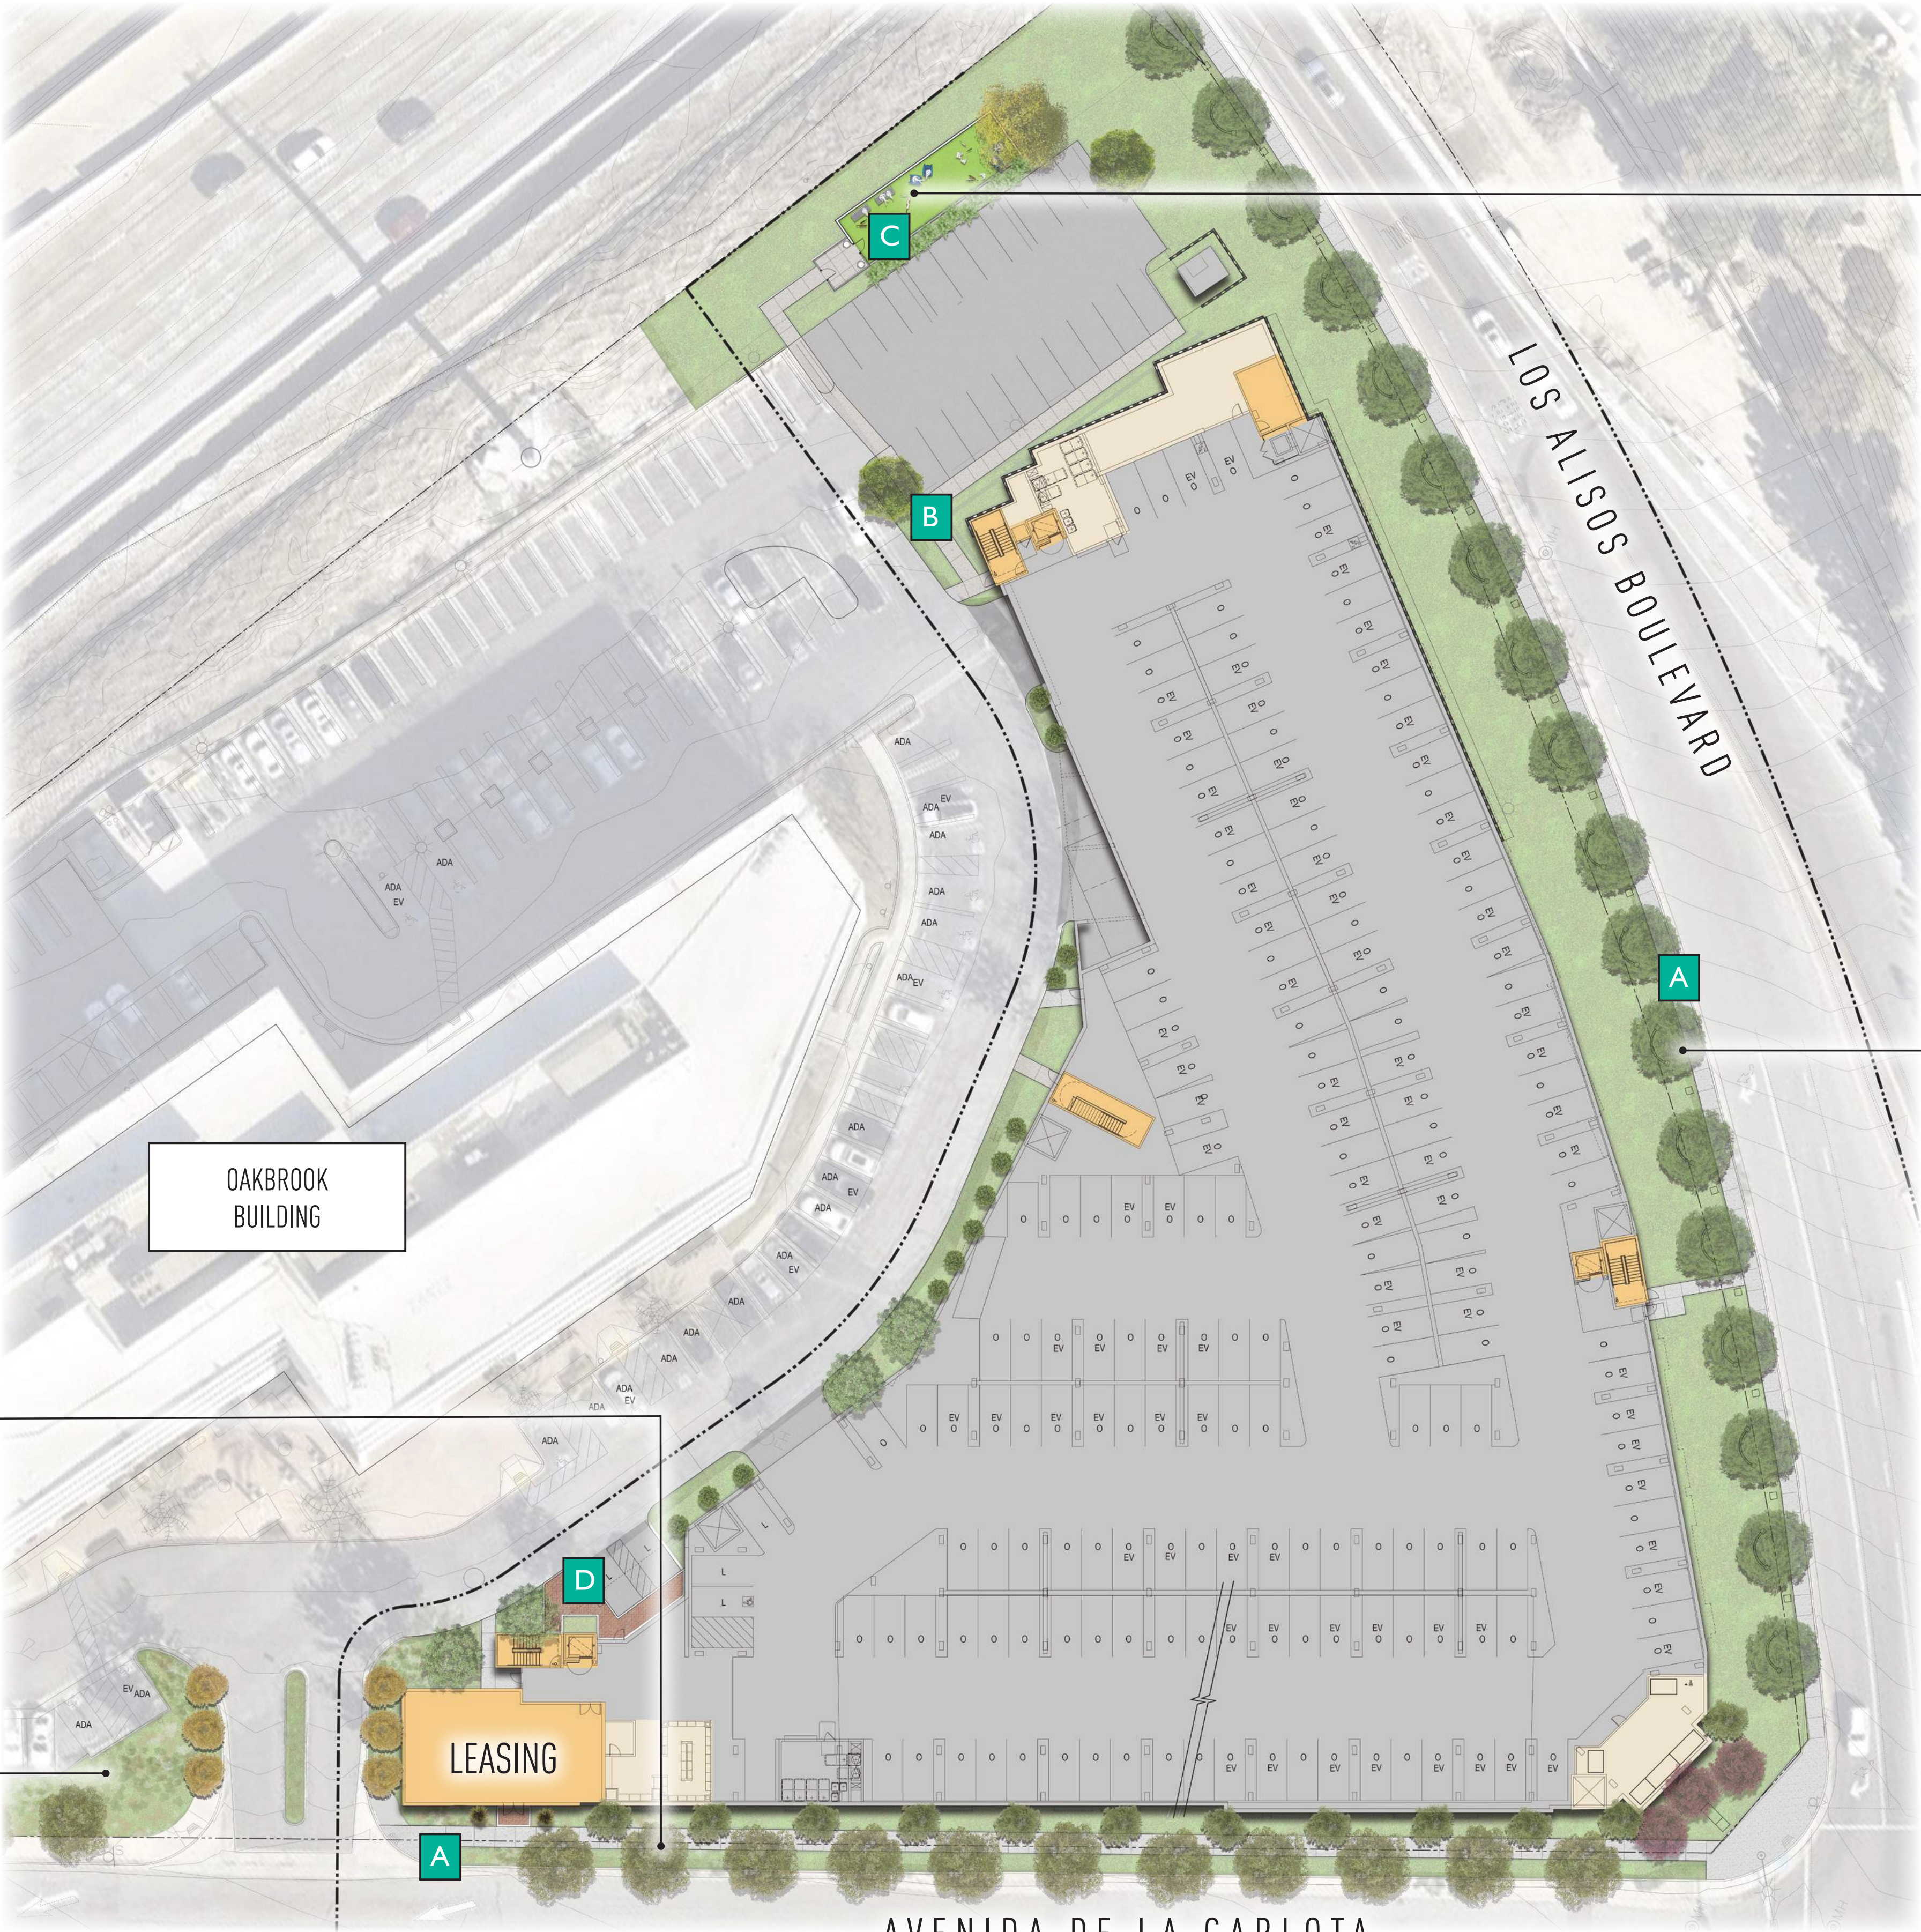

DOG PARK

- gated vestibule
- moveable seating

STREETSCAPE CONSISTENT WITH THE CITY OF LAGUNA HILLS URBAN VILLAGE SPECIFIC PLAN

- landscaped area of 8' min. behind sidewalk
- village street trees spaced at 30' on center
- stone walls curving around theme tree w/ pilasters capping the ends of the wall

STREETSCAPE CONSISTENT WITH THE CITY OF LAGUNA HILLS URBAN VILLAGE SPECIFIC PLAN


- 6ft landscape parkway and 6ft sidewalk
- boundary trees spaced at 30ft on center

ENHANCED PLANTING at PROJECT ENTRY



JANUARY 24, 2024

24422 AVENIDA DE LA CARLOTA
LAGUNA HILLS, CA
BUCHANAN STREET PARTNERS

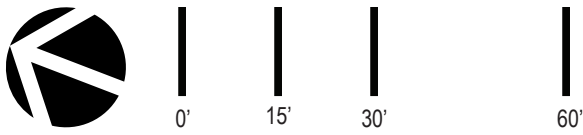

GROUND LEVEL PLAN - L.3

PAVING KEY MAP

- A

CITY SIDEWALKS - MATCH EXISTING
- B

SCORED CONCRETE PAVING
- C

SYNTHETIC TURF
- D

ACCENT PAVERS
- E

CONCRETE PAVERS
- F

PORCELAIN PAVERS

- FIRE SIDE LOUNGE
- fire pit
 - lounge furnishings
 - accent pendant lighting
 - specimen tree w/ hanging lanterns
 - pottery

- POOL COURTYARD
- 30' x 16' pool
 - 10' x 16' spa
 - chaise lounge seating
 - daybeds
 - cabanas w/ soft seating
 - decorative cobble w/ cacti
 - landscape boulders
 - pottery

- CLUBROOM TERRACE
- linear fire pit
 - lounge furnishings
 - cantilever umbrellas
 - dining tables
 - pottery

PAVING KEY MAP

- A

CITY SIDEWALKS - MATCH EXISTING
- B

SCORED CONCRETE PAVING
- C

SYNTHETIC TURF
- D

ACCENT PAVERS
- E

CONCRETE PAVERS
- F


PORCELAIN PAVERS

OUTDOOR KITCHEN

- shade structure
- built-in bbqs (2)
- built-in bar counter
- dining tables
- pendant lighting

FIRE SIDE LOUNGE

- linear fire pit
- lounge furnishings

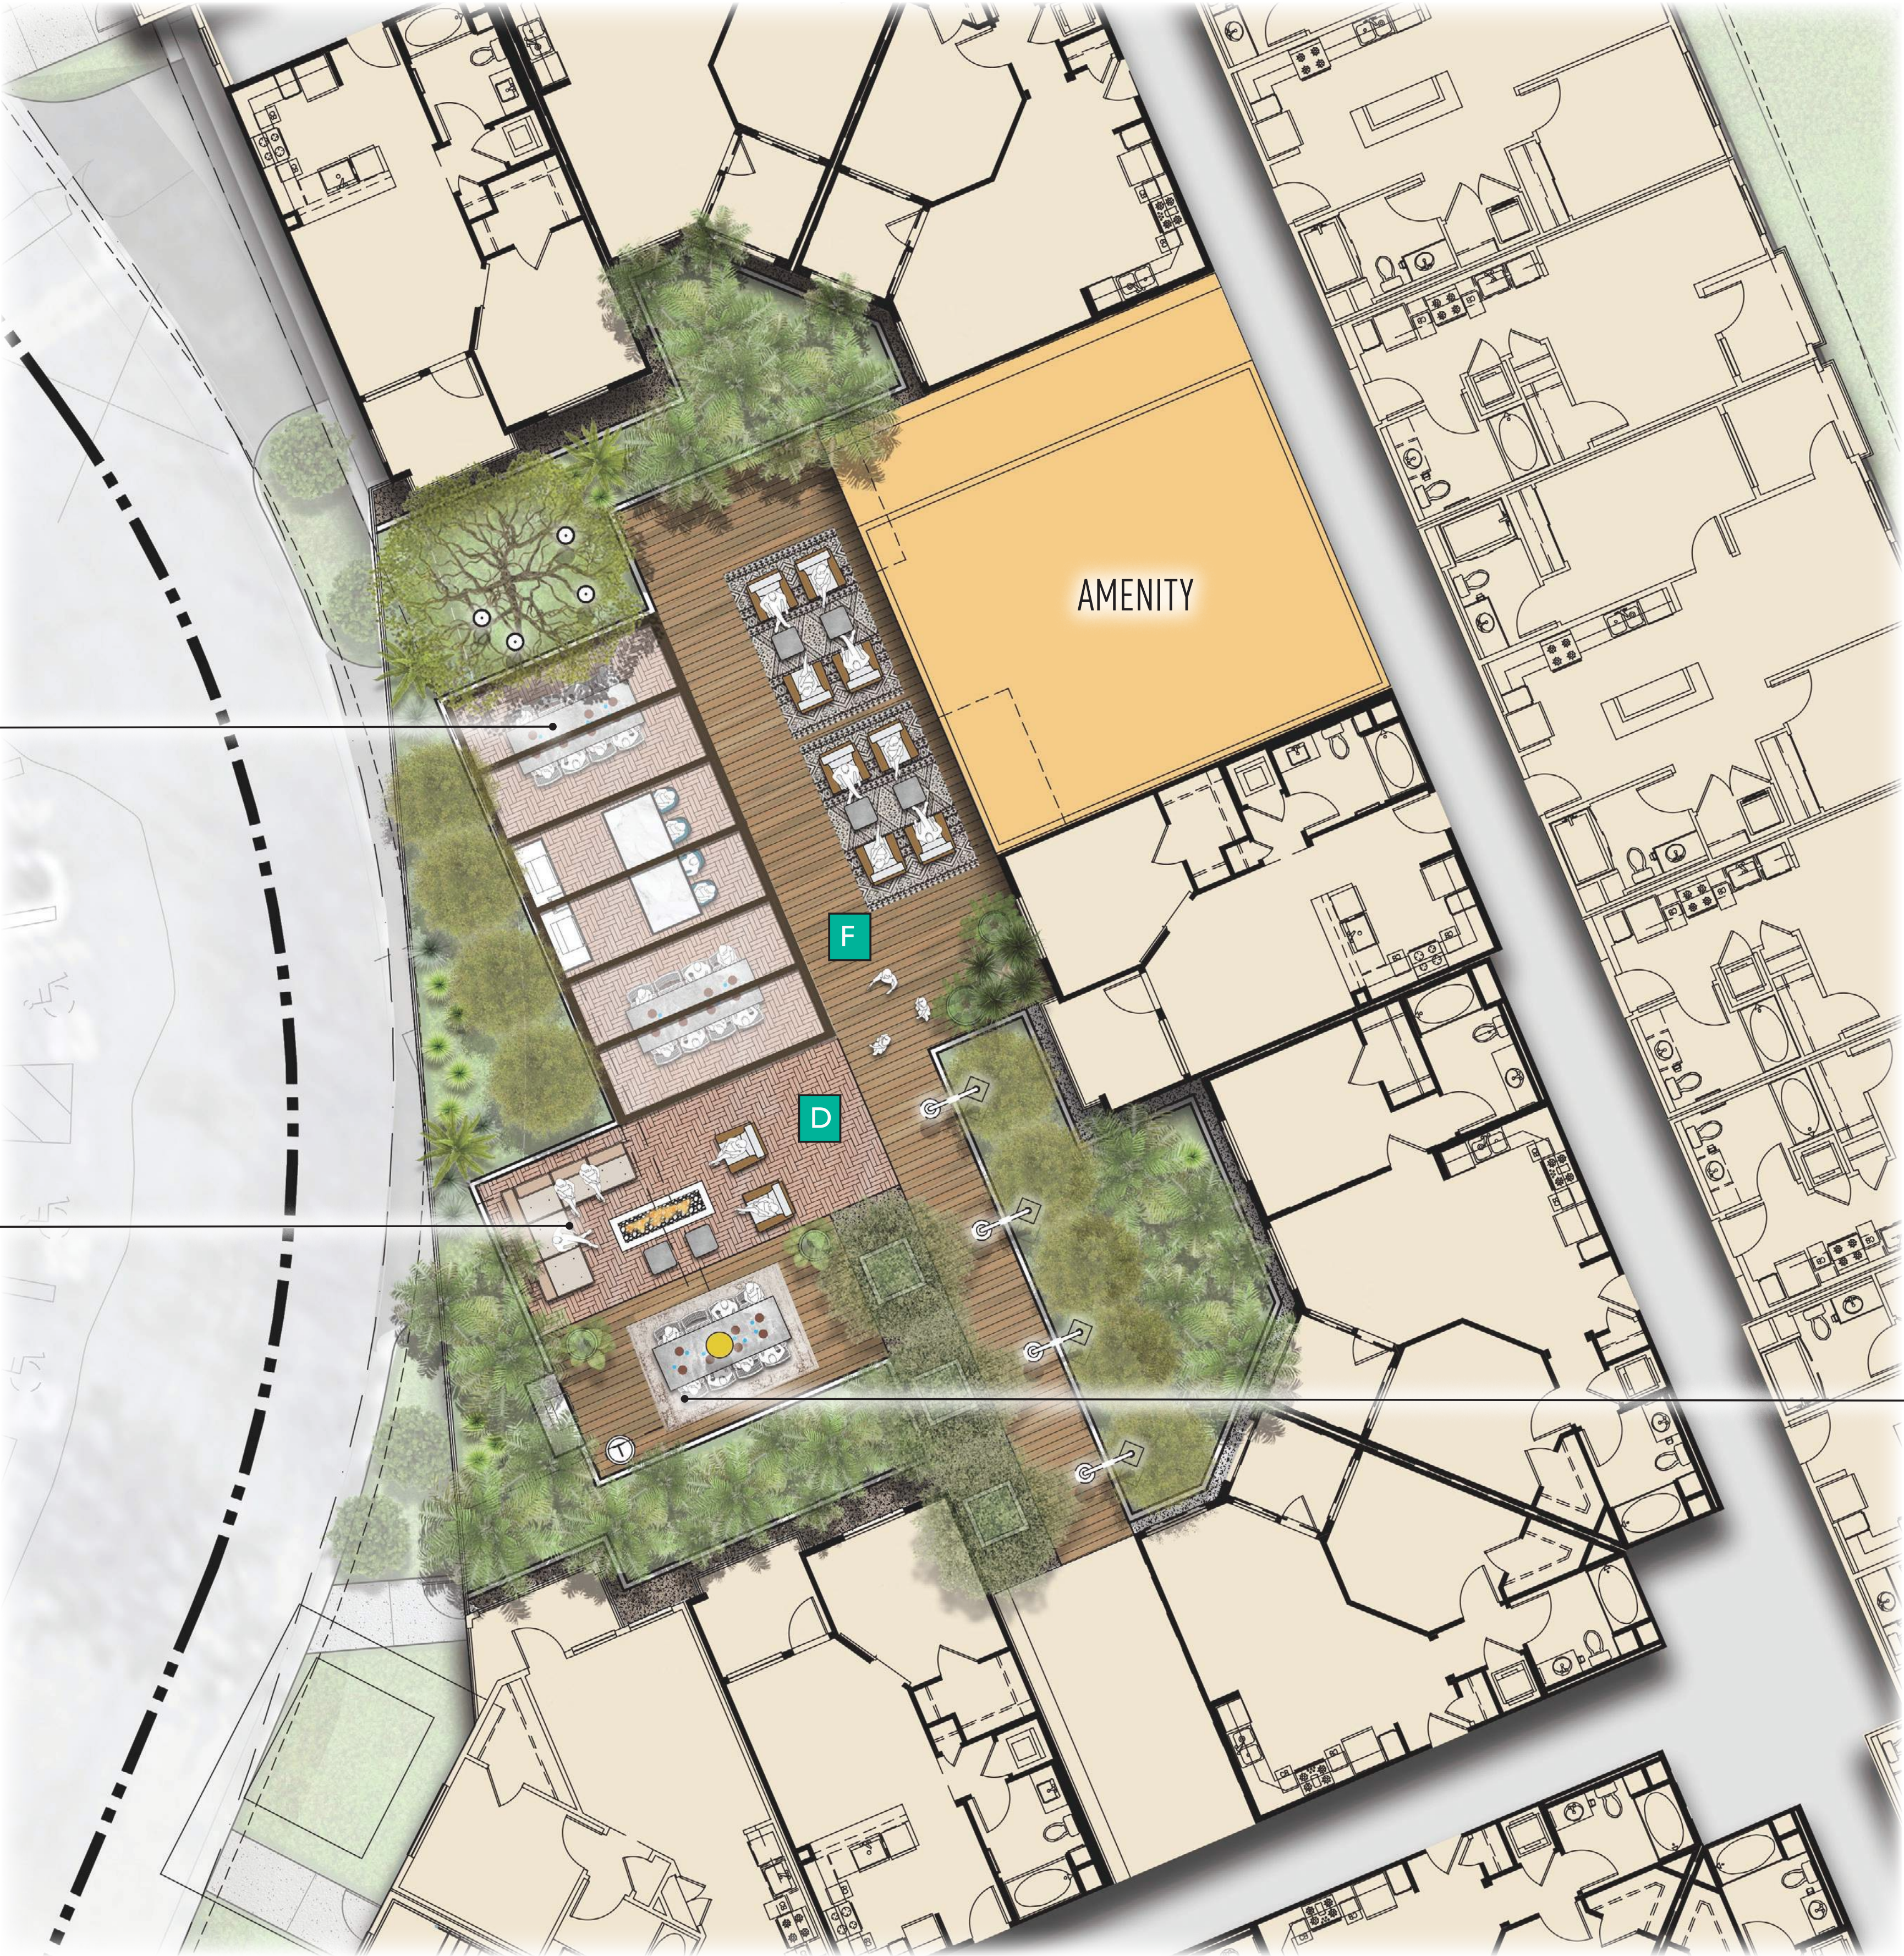

PRIVATE DINING

- shade structure
- built-in bbq
- dining table
- pottery

PAVING KEY MAP

- A

CITY SIDEWALKS - MATCH EXISTING
- B

SCORED CONCRETE PAVING
- C

SYNTHETIC TURF
- D

ACCENT PAVERS
- E

CONCRETE PAVERS
- F

PORCELAIN PAVERS

ROOFDECK TERRACE

- shade structure
- festival lights
- bbq (1)
- dining table
- hanging lounge chairs
- pottery





A CITY SIDEWALKS - MATCH EXISTING



B SCORED CONCRETE PAVING



C SYNTHETIC TURF



D ACCENT PAVERS



E CONCRETE PAVERS



F PORCELAIN PAVERS




POTTERY



DECORATIVE PEBBLE - SALT & PEPPER



BIKE RACK

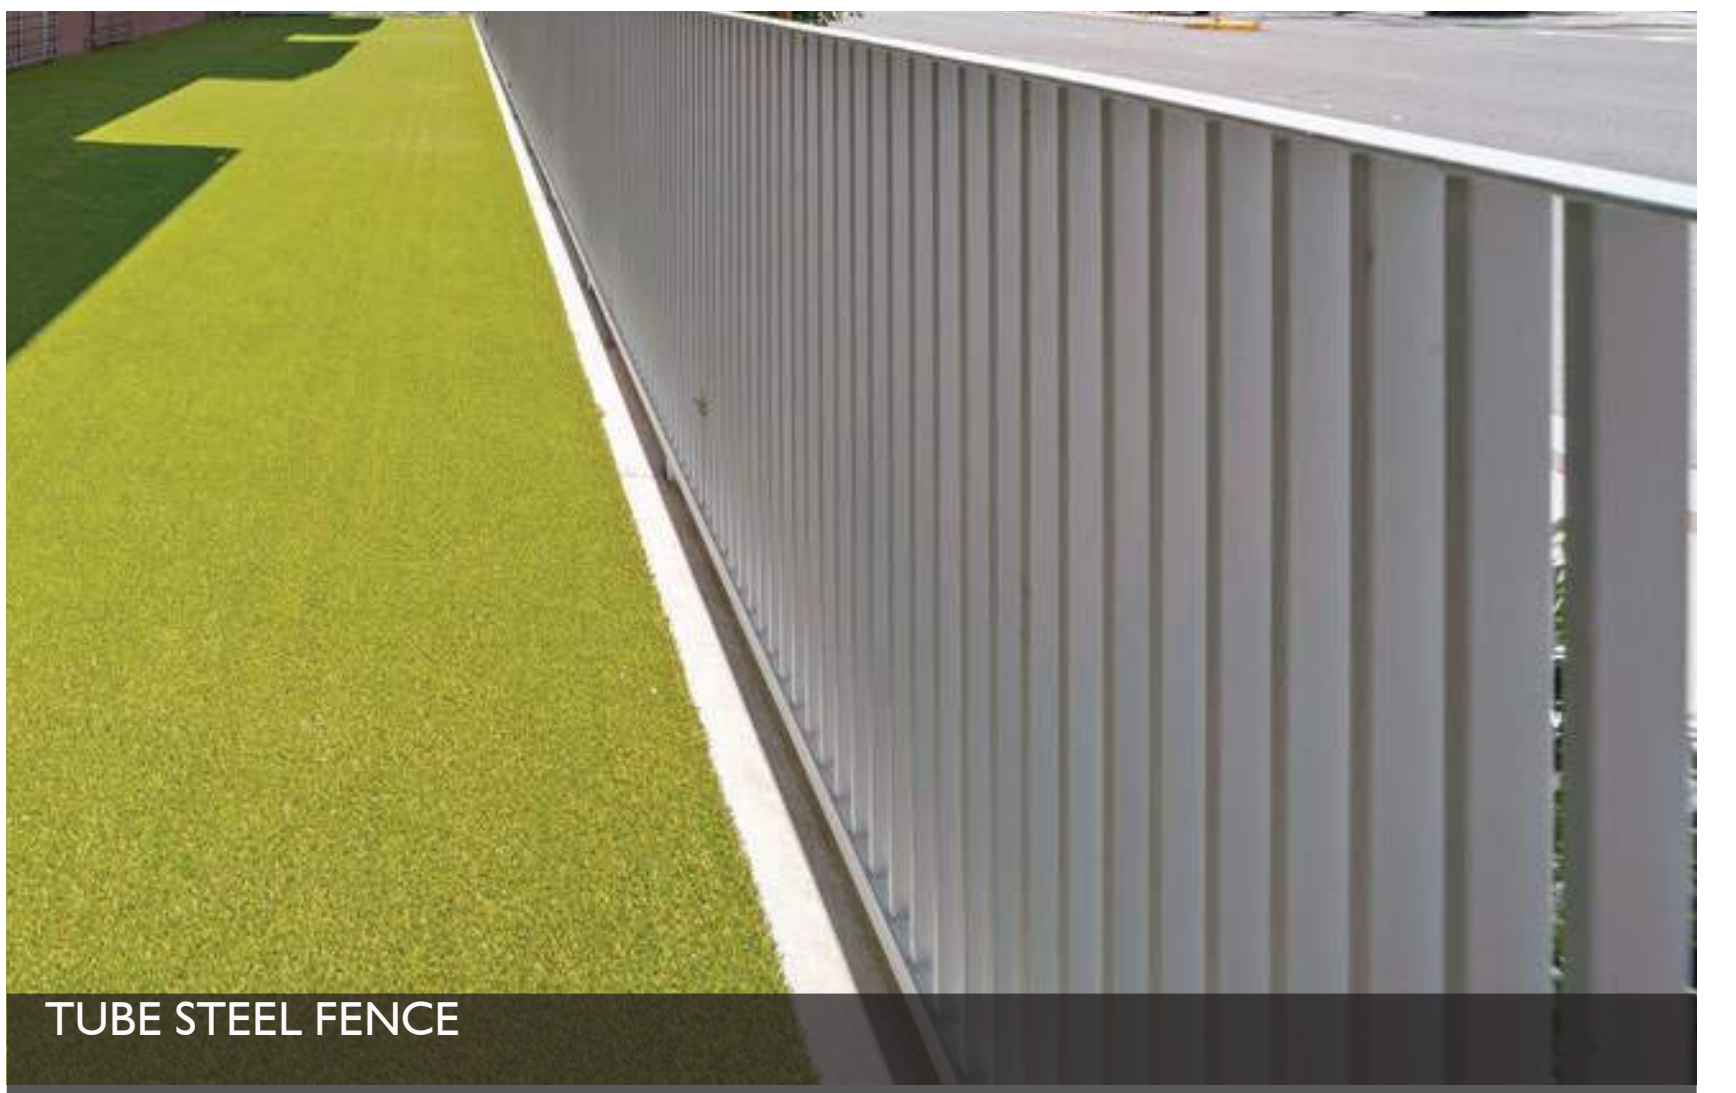

TUBE STEEL FENCE



CABANAS AT POOL



RECTANGULAR FIREPIT





BUILT-IN BBQ



CANTILEVER UMBRELLA

  

PLANT SCHEDULE				
TREES	BOTANICAL / COMMON NAME	SIZE	WUCOLS	QTY
	ARBUTUS X "MARINA" ARBUTUS MULTI-TRUNK	36"BOX	LOW	21
	DRACAENA DRACO DRAGON TREE	36"BOX	LOW	5
	GEIJERA PARVIFLORA AUSTRALIAN WILLOW	36"BOX	LOW	13
	HOWEA FORSTERIANA KENTIA PALM	24"BOX	LOW	23
	LAURUS NOBILIS SWEET BAY - COLUMN	24"BOX	LOW	13
	LAURUS X "SARATOGA" SARATOGA HYBRID LAUREL	36"BOX	LOW	5
	MELALEUCA LINARIIFOLIA FLAXLEAF PAPERBARK	20' B.T.H.	LOW	18
	OLEA EUROPAEA "WILSONII" WILSON OLIVE	36"BOX	LOW	3
	OLEA EUROPAEA "WILSONII" WILSON OLIVE	48"BOX	LOW	7
	PYRUS KAWAKAMII EVERGREEN PEAR	36"BOX	MODERATE	2
	QUERCUS AGRIFOLIA COAST LIVE OAK	36"BOX	VERY LOW	1
	QUERCUS VIRGINIANA SOUTHERN LIVE OAK	36"BOX	VERY LOW	2
	TABEBUIA IMPETIGINOSA PINK TRUMPET TREE	20' B.T.H.	MODERATE	3
	WASHINGTONIA FILIBUSTA WASHINGTONIA FILIBUSTA	12' BTH	MODERATE	6

WATER CONSERVATION PRINCIPLES

PURPOSE: TO PROVIDE THE MAINTENANCE STAFF A MECHANICAL DEVICE TO DISTRIBUTE WATER AND ENSURE PLANT SURVIVAL IN THE MOST EFFICIENT MANNER AND WITHIN A TIME FRAME THAT LEAST INTERFERES WITH THE ACTIVITIES OF THE RESIDENTS.

CONCEPT: THE SYSTEM WILL UTILIZE DRIP and BUBBLER IRRIGATION COMPATIBLE WITH THE AREA BEING WATERED AND INFILTRATION RATES OF THE SOIL. THE SYSTEM WILL BE CONTROLLED BY A 'WEATHER TRAK' or 'SMART' CONTROLLER. VALVES PROGRAMMED FROM AUTOMATIC CONTROLLERS WILL MAXIMIZE EFFICIENT WATER APPLICATION.

TO AVOID WATER RUNOFF, THE CONTROLS WILL BE OVERSEEN BY A FLOW MONITOR THAT WILL DETECT ANY BROKEN BUBBLER HEADS or DRIP TUBING TO STOP THAT STATION'S OPERATION, ADVANCING TO THE NEXT WORKABLE STATION. IN THE EVENT OF PRESSURE SUPPLY LINE BREAKAGE, IT WILL COMPLETELY STOP THE OPERATION OF THE SYSTEM. ALL MATERIAL WILL BE NON-FERROUS, WITH THE EXCEPTION OF THE BRASS PIPING INTO AND OUT OF THE BACKFLOW UNITS. ALL WORK WILL BE IN THE BEST ACCEPTABLE MANNER IN ACCORDANCE WITH APPLICABLE CODES AND STANDARDS PREVAILING IN THE INDUSTRY.

IRRIGATION CONCEPT STATEMENT

IRRIGATION ZONES: IRRIGATION HYDRO-ZONES SHALL HAVE PLANTS GROUPED with SIMILAR WATERING REQUIREMENTS.

DEPTH OF IRRIGATION LINES: ALL ON-GRADE LATERAL LINES SHALL BE BURIED TO A DEPTH OF 18" MIN. ALL ON-GRADE MAINLINES SHALL BE BURIED TO A DEPTH OF 24" MIN.

BACKFLOW PREVENTER: BACKFLOW PREVENTER SHALL BE A REDUCED PRESSURE PRINCIPLE BACKFLOW PREVENTER (FEBCO 825Y OR EQUAL) TYPE AS APPROVED BY WATER PURVEYOR and SCREENED with LANDSCAPING from PUBLIC VIEW.

IRRIGATION EMITTERS: ALL SHRUB AREAS SHALL BE IRRIGATED USING DRIP TYPE IRRIGATION SYSTEM. ALL TREES SHALL BE IRRIGATED USING BUBBLER AND/OR DRIP IRRIGATION SYSTEM. ALL GROUNDCOVER AREAS SHALL BE IRRIGATED USING DRIP IRRIGATION SYSTEM.

IRRIGATION CONTROLLER: CONTROLLER SHALL BE AUTOMATIC WITH MULTIPLE PROGRAMMING CAPABILITY. CONTROLLER TO BE REPROGRAMMED SEASONALLY TO MINIMIZE RUNOFF AND OVER WATERING. "SMART" CONTROLLER WEATHER TRACKING DEVICES SHALL BE UTILIZED TO CONTROL IRRIGATION CYCLES ACCORDING TO SPECIFIC IRRIGATION REQUIREMENTS.

CLASS OF IRRIGATION PIPE: ALL MAINLINE SHALL BE CLASS 315 PVC. ALL LATERAL LINE SHALL BE CLASS 200 PVC.

LANDSCAPE NOTES:

- 1. ALL LANDSCAPE PLANS SHALL COMPLY WITH THE CITY'S ADOPTED LANDSCAPE WATER EFFICIENCY GUIDELINES. THIS ORDINANCE IS IN COMPLIANCE WITH THE STATE OF CALIFORNIA MODEL WATER EFFICIENT LANDSCAPE ORDINANCE (AV1881).
- 2. ANY TREE OR PALM WITHIN 5 FEET OF HARDSCAPE AREA WILL RECEIVE ROOT CONTROL BARRIERS.
- 3. ALL PLANTING AREAS WILL RECEIVE 3" THICK LAYER OF SHREDDED WOOD MULCH.

WUCOLS NOTES:

WUCOLS, Water Use Classification of Landscape Species, is a University of California Cooperative Extension Publication and is a guide to the water needs of landscape plants.	
CROP FACTOR	PERCENT OF ETo
H - HIGH	70% - 90%
M - MEDIUM	40% - 60%
L - LOW	10% - 30%
VL - VERY LOW	< 10%

SHRUBS and GROUNDCOVERS:

LARGE SHRUBS (MINIMUM 5 GALLON SIZE AT 3' O.C.):




Agave attenuata Cercis canadensis 'Forest Pansy' Furcraea mediopicta Ligustrum japonicum Pittosporum tobira Raphiolepis indica 'Clara'	Foxtail Agave Eastern Redbud Mauritius Hemp Japanese Privet Japanese Pittosporum White Indian Hawthorn	LOW MEDIUM LOW MEDIUM MEDIUM LOW
---	---	---

MEDIUM SHRUBS (MINIMUM 5 GALLON SIZE)

Camellia japonica 'Bob Hope' Dianella revoluta 'Little Rev' Diets iridioides 'Vegeta' Phormium x 'Surfer' Strelitzia reginae Viburnum tinus 'Spring Bouquet'	Bob Hope Camellia Black Anther Flax Lilly Fortnight Lily New Zealand Flax Bird of Paradise Spring Bouquet Viburnum	MEDIUM LOW LOW MEDIUM MEDIUM MEDIUM
---	---	--

LOW SHRUBS AND GROUNDCOVERS (MINIMUM 1 GALLON SIZE)

Bougainvillea 'San Diego Red' Buxus japonica Carissa macrocarpa 'Green Carpet' Ficus pumila Lantana x. 'Confetti' Rosa floribunda 'Iceberg' Rosmarinus officinalis 'Irene' Trachelospermum jasminoides	Red Bougainvillea Japanese Boxwood Natal Plum Creeping Fig Confetti Lantana Iceberg Rose Rosemary Star Jasmine	LOW MEDIUM LOW MEDIUM LOW MEDIUM LOW MEDIUM
---	---	--

   PLANT SCHEDULE				
TREES	BOTANICAL / COMMON NAME	SIZE	WUCOLS	QTY
	ARBUTUS X 'MARINA' ARBUTUS MULTI-TRUNK	36"BOX	LOW	18
	DRACAENA DRACO DRAGON TREE	36"BOX	LOW	5
	GEIJERA PARVIFLORA AUSTRALIAN WILLOW	36"BOX	LOW	11
	HOWEA FORSTERIANA KENTIA PALM	24"BOX	LOW	23
	LAURUS NOBILIS SWEET BAY - COLUMN	24"BOX	LOW	13
	LAURUS X 'SARATOGA' SARATOGA HYBRID LAUREL	36"BOX	LOW	5
	MELALEUCA LINARIIFOLIA FLAXLEAF PAPERBARK	20" B.T.H.	LOW	18
	OLEA EUROPAEA 'WILSONII' WILSON OLIVE	36"BOX	LOW	3
	OLEA EUROPAEA 'WILSONII' WILSON OLIVE	48"BOX	LOW	7
	PYRUS KAWAKAMII EVERGREEN PEAR	36"BOX	MODERATE	2
	QUERCUS AGRIFOLIA COAST LIVE OAK	36"BOX	VERY LOW	1
	QUERCUS VIRGINIANA SOUTHERN LIVE OAK	36"BOX	VERY LOW	2
	TABEBUIA IMPETIGINOSA PINK TRUMPET TREE	20" B.T.H.	MODERATE	3
	WASHINGTONIA FILIBUSTA WASHINGTONIA FILIBUSTA	12" BTH	MODERATE	6



POLE LIGHT



BOLLARD



OVERHEAD FESTIVAL LIGHTING



DOWNLIGHT



TREE UPLIGHT




WALL SCONCE



PENDENT LIGHT 1



PENDENT LIGHT 2

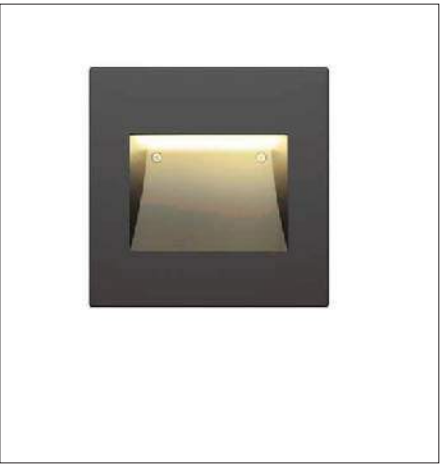

WALL LOUVER LIGHT

EXTERIOR LIGHTING LEGEND COLOR/ FINISH: ALL FIXTURES TO BE BLACK

SYMBOL	TYPE/TECHNIQUE:	MANUF. / MODEL / WATTS:	LUMENS:	LOCATION:
	POLE LIGHT MAX 14' HT.	BEGA 99407 23.6 WATTS LED	3117 LUMENS (3000K)	SITEWIDE
	BOLLARD - 36" HT.	BEGA 77221 / 10 WATTS LED	643 LUMENS (3000K)	PEDESTRIAN PATHWAYS
	OVERHEAD FESTIVAL LIGHTING	TOKISTAR EXHIBITOR .48 WATTS LED	12.5 LUMENS	DOG PARK
	DOWNLIGHT	BEGA 66973 5 WATT LED	553 LUMENS (3000K)	TRELLIS
	TREE UPLIGHT	FX LUMINAIRE PE 3 WATTS LED	235 LUMENS	ACCENT TREE
	WALL SCONCE	HINKLEY MAX MEDIUM 12 WATTS LED	2700 K	AMENITY SPACES AND ENTRY'S
	PENDENT LIGHT 1	BOVER FORA PF 20 WATTS LED	2700 K	CABANAS AND TRELLIS
	PENDENT LIGHT 2	BOVER FORA S 20 WATTS LED	2700 K	ARM LIGHTS
	WALL LOUVER LIGHT	FXLUMINAIRE A-NK4-UV-LO7-K30-FR-FB -MKNK4 / 9.8 WATTS LED	389 LUMENS (3000K)	PLANTER WALLS

LIGHTING CONCEPT:

- THE OUTDOOR LIGHTING CONCEPT IS TO PROVIDE LEVELS OF LIGHTING SUFFICIENT TO MEET SAFETY AND ORIENTATION NEEDS.
- WITHIN PUBLIC AREAS LIGHTING WILL BE WARM COLORED AND UNOBTUSIVE.
- LIGHTING SOURCES FOR THE LANDSCAPE AND PAVED AREAS WILL BE CONCEALED AND THE LIGHTING INDIRECT NOT VISIBLE FROM A PUBLIC VIEWPOINT. LIGHT SOURCES SHOULD BE DIRECTED SO THAT IT DOES NOT FALL OUTSIDE THE AREA TO BE LIGHTED.
- ALL EXTERIOR SURFACE AND ABOVE-GROUND MOUNTED FIXTURES WILL BE SYMPATHETIC AND COMPLIMENTARY TO THE ARCHITECTURAL THEME.
- STREET LIGHTING AND ORNAMENTAL PEDESTRIAN LIGHTING WILL BE INCLUDED IN STREET IMPROVEMENTS

PHOTOMETRICS PROVIDED BY CANDELA ELECTRICAL CONSULTANT. FINAL ELECTRICAL FIXTURES MAY BE "APPROVED EQUAL" BASED ON FIXTURES PERFORMANCE AND AVAILABILITY AT TIME OF INSTALLATION.



VICINITY MAP
NTS

EASEMENT LIST:

- AN EASEMENT FOR UTILITY AND INCIDENTAL PURPOSES IN THE DOCUMENT RECORDED FEBRUARY 15, 1968 AS BOOK 8519, PAGE 571 OF OFFICIAL RECORDS
- AN EASEMENT SHOWN OR DEDICATED ON THE MAP OF PARCEL MAP RECORDED DECEMBER 24, 1974 AND ON FILE IN BOOK 65, PAGE 44, OF PARCEL MAPS
- FOR FUTURE STREETS, AVENIDA DE LA CARLOTA AND LOS ALISOS BOULEVARD AND INCIDENTAL PURPOSES
- AN EASEMENT FOR PIPELINES AND INCIDENTAL PURPOSES IN THE DOCUMENT RECORDED FEBRUARY 5, 1976 AS BOOK 11641, PAGE 26 OF OFFICIAL RECORDS
- AN EASEMENT FOR STREET, HIGHWAY AND INCIDENTAL PURPOSES IN THE DOCUMENT RECORDED DECEMBER 18, 1978 AS BOOK 12967, PAGE 1124 OF OFFICIAL RECORDS
- AN EASEMENT FOR WATER PIPELINE AND INCIDENTAL PURPOSES IN THE DOCUMENT RECORDED OCTOBER 8, 1980 AS BOOK 13780, PAGE 1965 OF OFFICIAL RECORDS
- AN EASEMENT FOR WATER PIPELINES AND INCIDENTAL PURPOSES IN THE DOCUMENT RECORDED MARCH 18, 1983 AS INSTRUMENT NO. 83-115892 OF OFFICIAL RECORDS
- AN EASEMENT FOR UNDERGROUND LINES, CONDUITS AND INCIDENTAL PURPOSES IN THE DOCUMENT RECORDED NOVEMBER 8, 1983 AS INSTRUMENT NO. 83-515828 OF OFFICIAL RECORDS
- AN EASEMENT FOR PERMANENT ACCESS AND INCIDENTAL PURPOSES IN THE DOCUMENT RECORDED FEBRUARY 25, 1994 AS INSTRUMENT NO. 94-0139269 OF OFFICIAL RECORDS
- AN EASEMENT FOR MAINTENANCE ACCESS AND INCIDENTAL PURPOSES, RECORDED DECEMBER 18, 2020 AS INSTRUMENT NO. 202000751242 OF OFFICIAL RECORDS IN FAVOR OF: STATE OF CALIFORNIA, DEPARTMENT OF TRANSPORTATION
- AN EASEMENT FOR WATER PIPELINES, INCIDENTAL APPURTENANCES, CONNECTIONS AND STRUCTURES AND INCIDENTAL PURPOSES, RECORDED DECEMBER 18, 2020 AS INSTRUMENT NO. 202000751243 OF OFFICIAL RECORDS IN FAVOR OF: SANTA MARGARITA DISTRICT
- AN EASEMENT FOR MAINTENANCE ACCESS AND INCIDENTAL PURPOSES, RECORDED DECEMBER 18, 2020 AS INSTRUMENT NO. 202000751243 OF OFFICIAL RECORDS IN FAVOR OF: SANTA MARGARITA DISTRICT
- AN EASEMENT FOR UTILITIES FOR CONVEYING ELECTRIC ENERGY TO BE USED FOR LIGHT, HEAT, POWER, TELEPHONE AND/OR OTHER PURPOSES AND INCIDENTAL PURPOSES, RECORDED DECEMBER 18, 2020 AS INSTRUMENT NO. 202000751244 OF OFFICIAL RECORDS IN FAVOR OF: SOUTHERN CALIFORNIA EDISON COMPANY
- AN EASEMENT FOR CONSTRUCT, USE, MAINTAIN, OPERATE, ALTER, ADD TO, REPAIR, REPLACE, RECONSTRUCT, INSPECT AND REMOVE AT ANY TIME AND FROM TIME TO TIME UNDERGROUND ELECTRICAL SUPPLY SYSTEMS AND COMMUNICATION SYSTEMS, CONSISTING OF WIRES, UNDERGROUND CONDUITS, CABLES, VAULTS, MANHOLES, HANDHOLES, AND INCLUDING ABOVE-GROUND ENCLOSURES, MARKERS AND CONCRETE PADS AND OTHER APPURTENANT FIXTURES AND EQUIPMENT AND INCIDENTAL PURPOSES, RECORDED OCTOBER 6, 2021 AS INSTRUMENT NO. 2021000615205 OF OFFICIAL RECORDS, IN FAVOR OF: SOUTHERN CALIFORNIA EDISON COMPANY, A CORPORATION, ITS SUCCESSORS AND ASSIGNS

NOTES:

1. THE LAND SHOWN HERE ON LIES WITHIN FLOOD ZONE "X" BEING DESCRIBED AS "AREAS DETERMINED TO BE OUTSIDE THE 0.2% ANNUAL CHANCE FLOODPLAIN" PER FLOOD INSURANCE RATE MAP (FIRM) COMMUNITY PANEL NUMBER 0605900427J, WHICH BEARS AN EFFECTIVE DATE OF DECEMBER 3, 2009
2. EXISTING ZONING - VC (VILLAGE COMMERCIAL)
3. PROPOSED ZONING - VC (VILLAGE COMMERCIAL)
4. TOTAL UNITS - 240 DU
5. GROSS DENSITY - 60 DU/AC
- A. LAND USE SUMMARY
LOT 1: PROPOSED 240 DU APARTMENTS - 4.16 ACRES
LOT 2: EXISTING OFFICE BUILDING - 4.26 ACRES
TOTAL GROSS LAND AREA - 8.42 ACRES

LEGAL DESCRIPTION:

THE LAND REFERRED TO HEREIN BELOW IS SITUATED IN THE CITY OF LAGUNA HILLS, COUNTY OF ORANGE, STATE OF CALIFORNIA, AND IS DESCRIBED AS FOLLOWS:

PARCEL 2 AS SHOWN ON A MAP FILED IN BOOK 65, PAGES 44 AND 45 OF PARCEL MAPS, IN THE OFFICE OF THE COUNTY RECORDED OF ORANGE COUNTY, CALIFORNIA.

EXCEPT THOSE PORTIONS DESCRIBED AS PARCELS 202088-1, 202088-2 AND 202088-10 IN GRANT DEED TO THE STATE OF CALIFORNIA, DEPARTMENT OF TRANSPORTATION, RECORDED DECEMBER 18, 2020 AS INSTRUMENT NO. 2020000751241 OF OFFICIAL RECORDS.

ALSO EXCEPTING ALL RIGHT TO OIL, GAS AND OTHER HYDROCARBON AND MINERAL SUBSTANCES LYING UNDER OR THAT MAY BE PRODUCED FROM SAID LAND, WITHOUT, HOWEVER THE RIGHT TO ENTER UPON ANY PORTION OF THE SURFACE AND 500 FEET BELOW THE SURFACE THEREOF, AS RESERVED IN DEED FROM GLEN E. MATHIS AND WIFE, AND FIRST WESTERN BANK AND TRUST COMPANY, A CALIFORNIA CORPORATION, RECORDED JULY 28, 1972 IN BOOK 10248 PAGE 164, 167 AND 170 OF OFFICIAL RECORDS.

FOR CONVEYANCING PURPOSES ONLY: APN 620-492-04

THE LANDS SURVEYED, SHOWN AND DESCRIBED HEREON ARE THE SAME LANDS AS DESCRIBED IN THE TITLE COMMITMENT PROVIDED BY FIRST AMERICAN TITLE INSURANCE COMPANY, COMMITMENT NO. NCS-1144159-LA2, DATED AUGUST 12, 2022

LEGEND & ABBREVIATIONS:

- PROPERTY LINE
--- EASEMENTS
--- EXISTING CENTERLINE
--- EXISTING 16" DOMESTIC WATER
--- EXISTING 8" SEWER
--- EXISTING STORM DRAIN

② LOT NUMBER

BASIS OF BEARINGS:

BEARINGS HEREON ARE IN TERMS OF THE CALIFORNIA COORDINATE SYSTEM OF 1983 (CCS-83) ZONE VI, 2017.50 EPOCH, AS DERIVED LOCALLY BY GPS CONTINUALLY OPERATING REFERENCE STATIONS LGWD AND SBCC AS PUBLISHED BY THE CALIFORNIA SPATIAL REFERENCE CENTER BEARING S 43°43'27" E.

GRID COORDINATES:
STATION NORTHING EASTING
LGWD 2180062.72 6100748.57
SBCC 2147751.75 6131651.74

DISTANCES SHOWN HEREON ARE GROUND DISTANCES. TO APPROXIMATE GRID DISTANCES, MULTIPLY THE DISTANCES BY THE COMPUTED COMBINATION FACTOR (CF) 0.9999532201.

BENCH MARK:

COUNTY OF ORANGE BM#: 3F-128-13

ELEV = 359.020' NAVD88 (YEAR LEVELED 2014)

DESCRIPTION:

DESCRIBED BY OCS 2013 - FOUND 4" OCS ALUMINUM BENCHMARK DISK STAMPED "3F-128-13", SET IN THE NORTHEASTERLY CORNER OF A 4'X4' CATCH BASIN FLUSH IN CONCRETE. MONUMENT IS LOCATED ALONG THE SOUTHEASTERLY SIDE OF EL TORO ROAD UNDER THE 5 FWY OVERPASS.

OWNER/APPLICANT:

AG-LO OAKBROOK OWNER, LLC
3501 JAMBOREE RD, SUITE 4200
NEWPORT BEACH, CA 92660

PREPARER:

FUSCOE ENGINEERING, INC.
15535 SAND CANYON AVE.
IRVINE, CA 92618
(949) 474-1960

CONTACT: TREVOR DODSON
(TDODSON@FUSCOE.COM)

UTILITY PROVIDERS:



CABLE TV: COX COMMUNICATIONS
949-546-2000

GAS: SOUTHERN CALIFORNIA GAS
800-427-2200

ELECTRICITY: SOUTHERN CALIFORNIA EDISON
800-655-4555

TRASH COLLECTION: CR&R
877-728-0446

SEWER & WATER: EL TORO WATER DISTRICT
949-837-7050

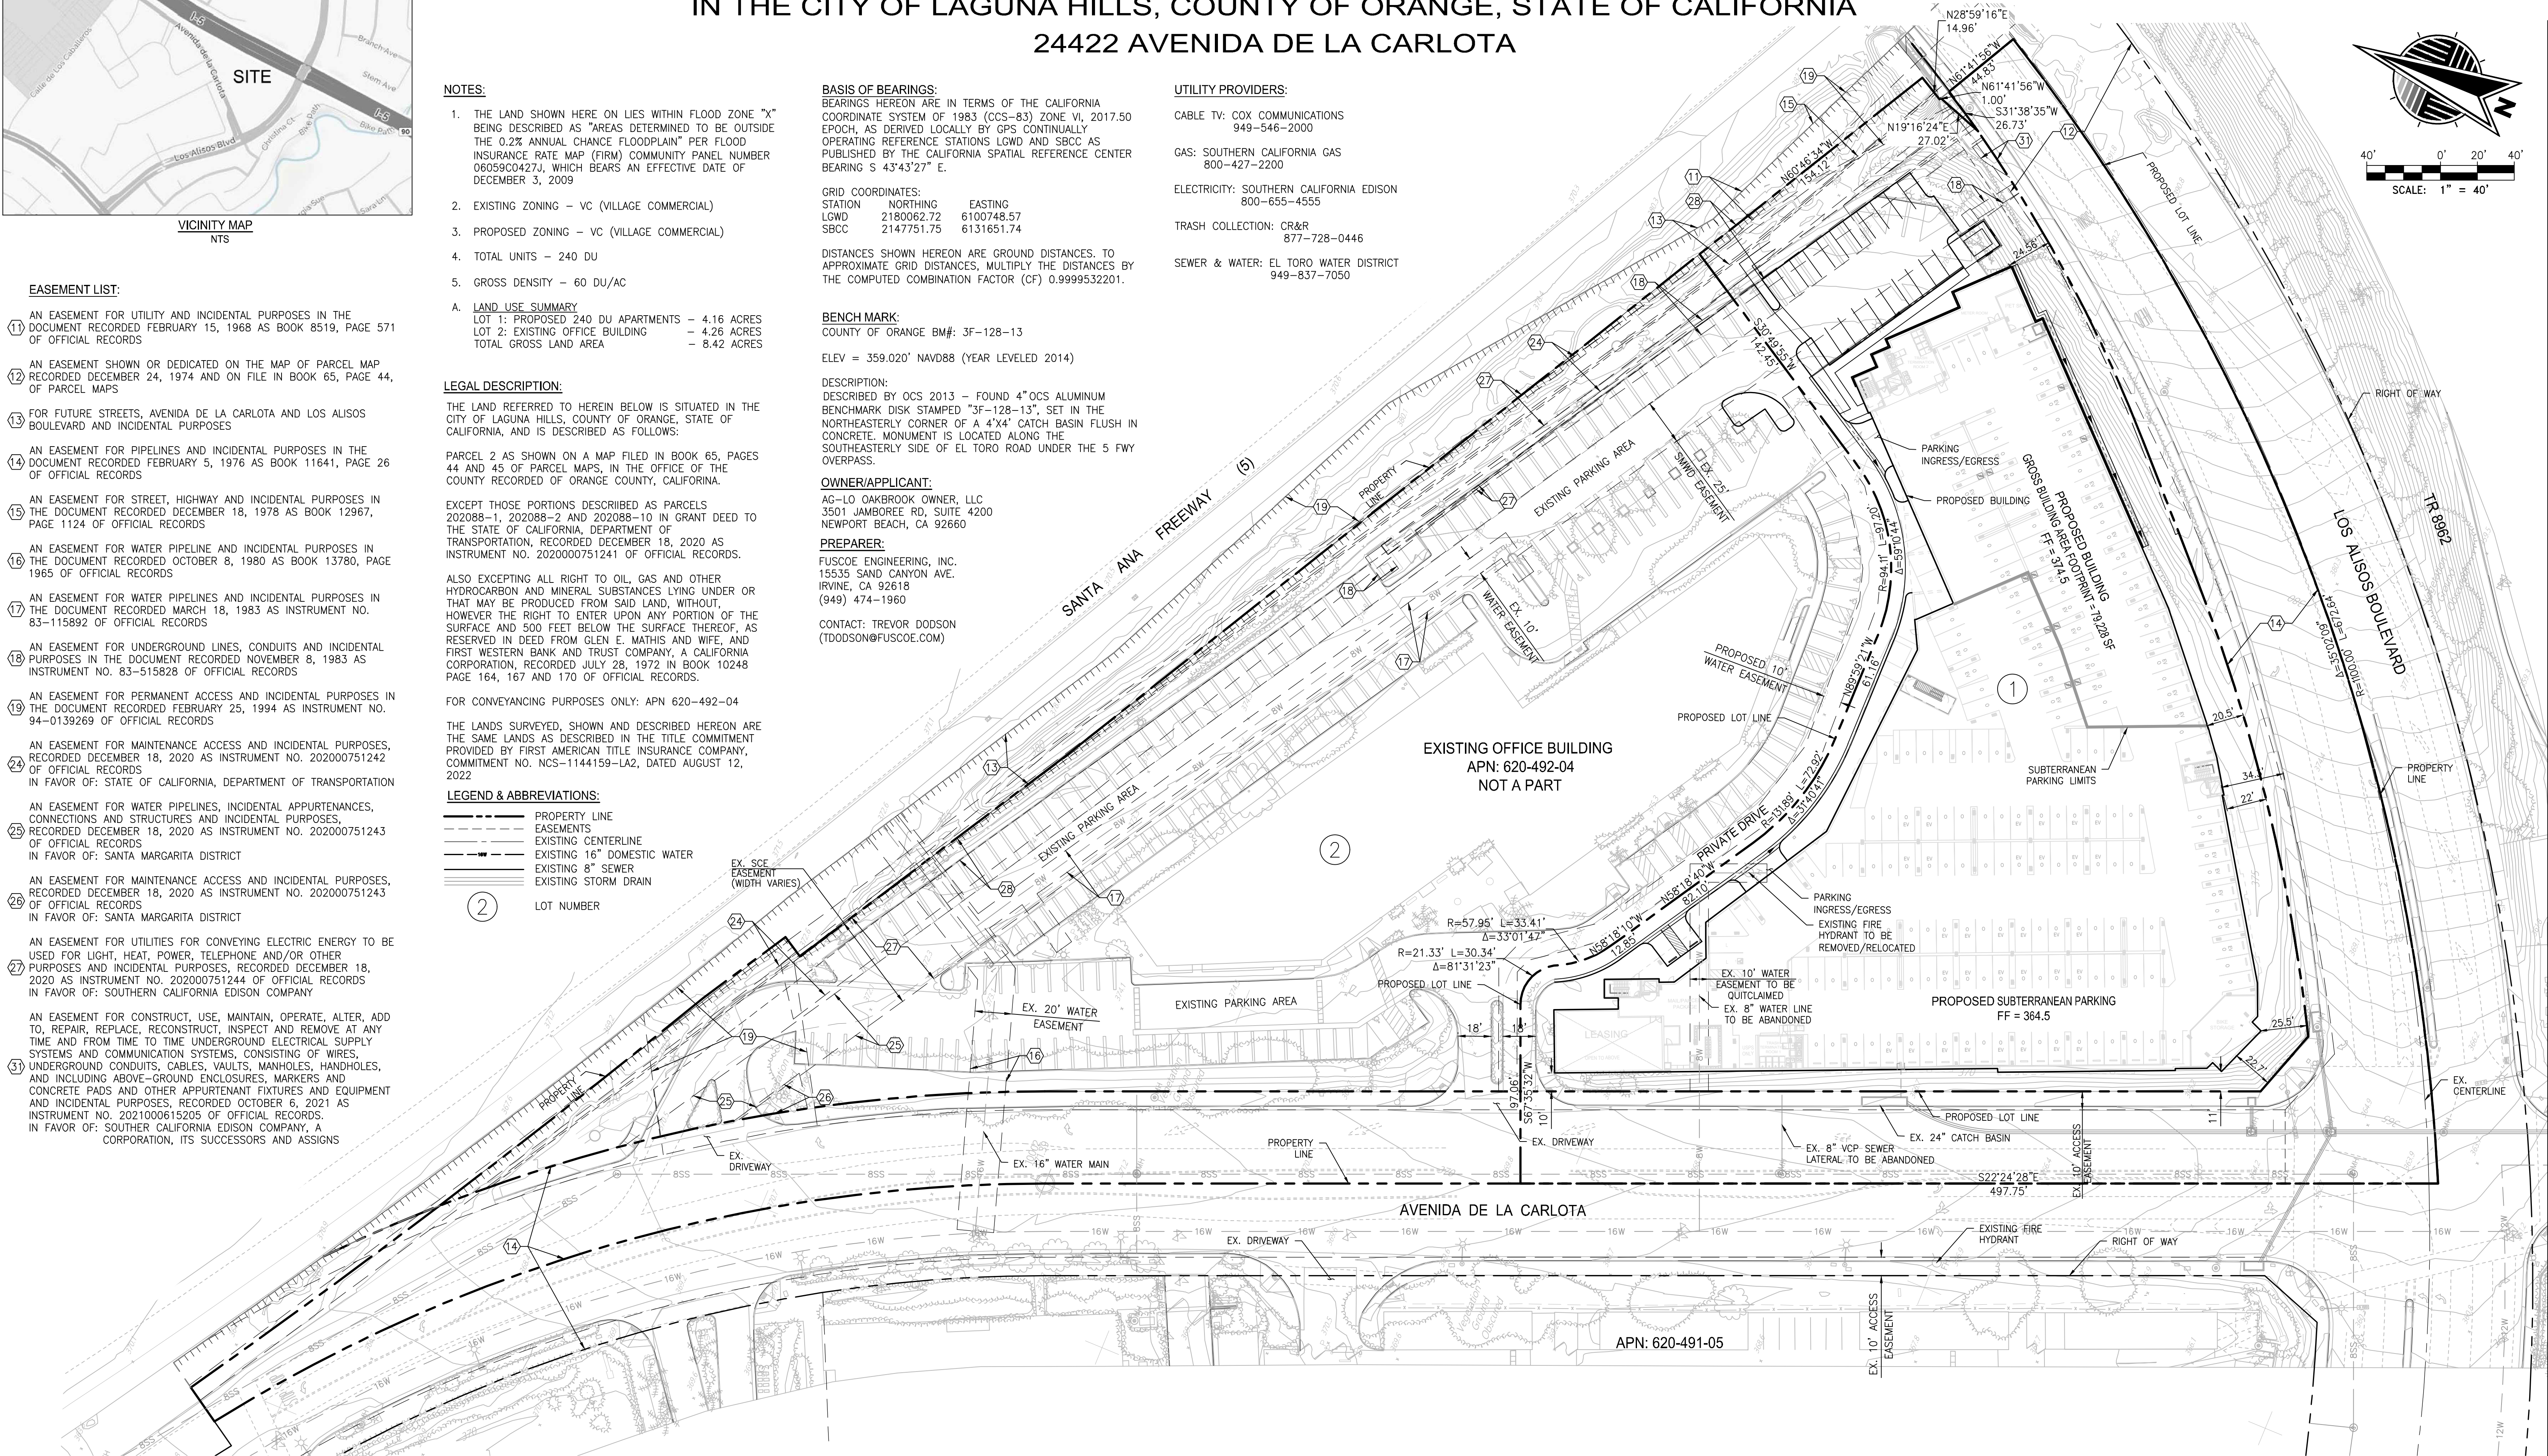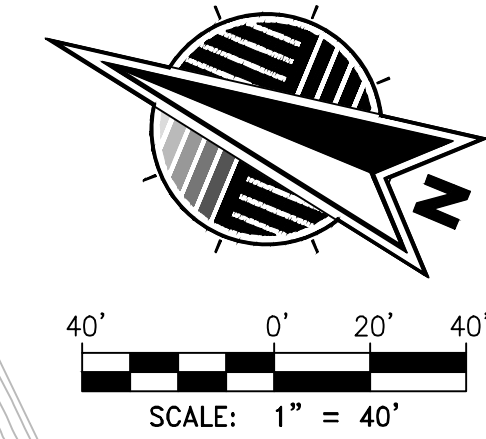

NO.	DATE	REVISIONS	APPROVED

MARCH 2023	
DRAWN BY:	NM
DESIGNED BY:	NM
CHECKED BY:	TD

PREPARED UNDER THE SUPERVISION OF:

Trevor S. Dodson

TREVOR S. DODSON RCE 42029 EXP. 03/31/24

REGISTERED PROFESSIONAL ENGINEER
NO. C42029
EXP. 03/31/24
CIVIL
STATE OF CALIFORNIA




FUSCOE
ENGINEERING
FULL CIRCLE THINKING®

15535 Sand Canyon Ave 949.474.1960
Suite 100
Irvine California 92618 fuscoe.com

VESTING TENTATIVE PARCEL MAP
2023-147

24422 Avenida De La Carlota
LAGUNA HILLS, CALIFORNIA

SHEET
C-1
OF
C-5

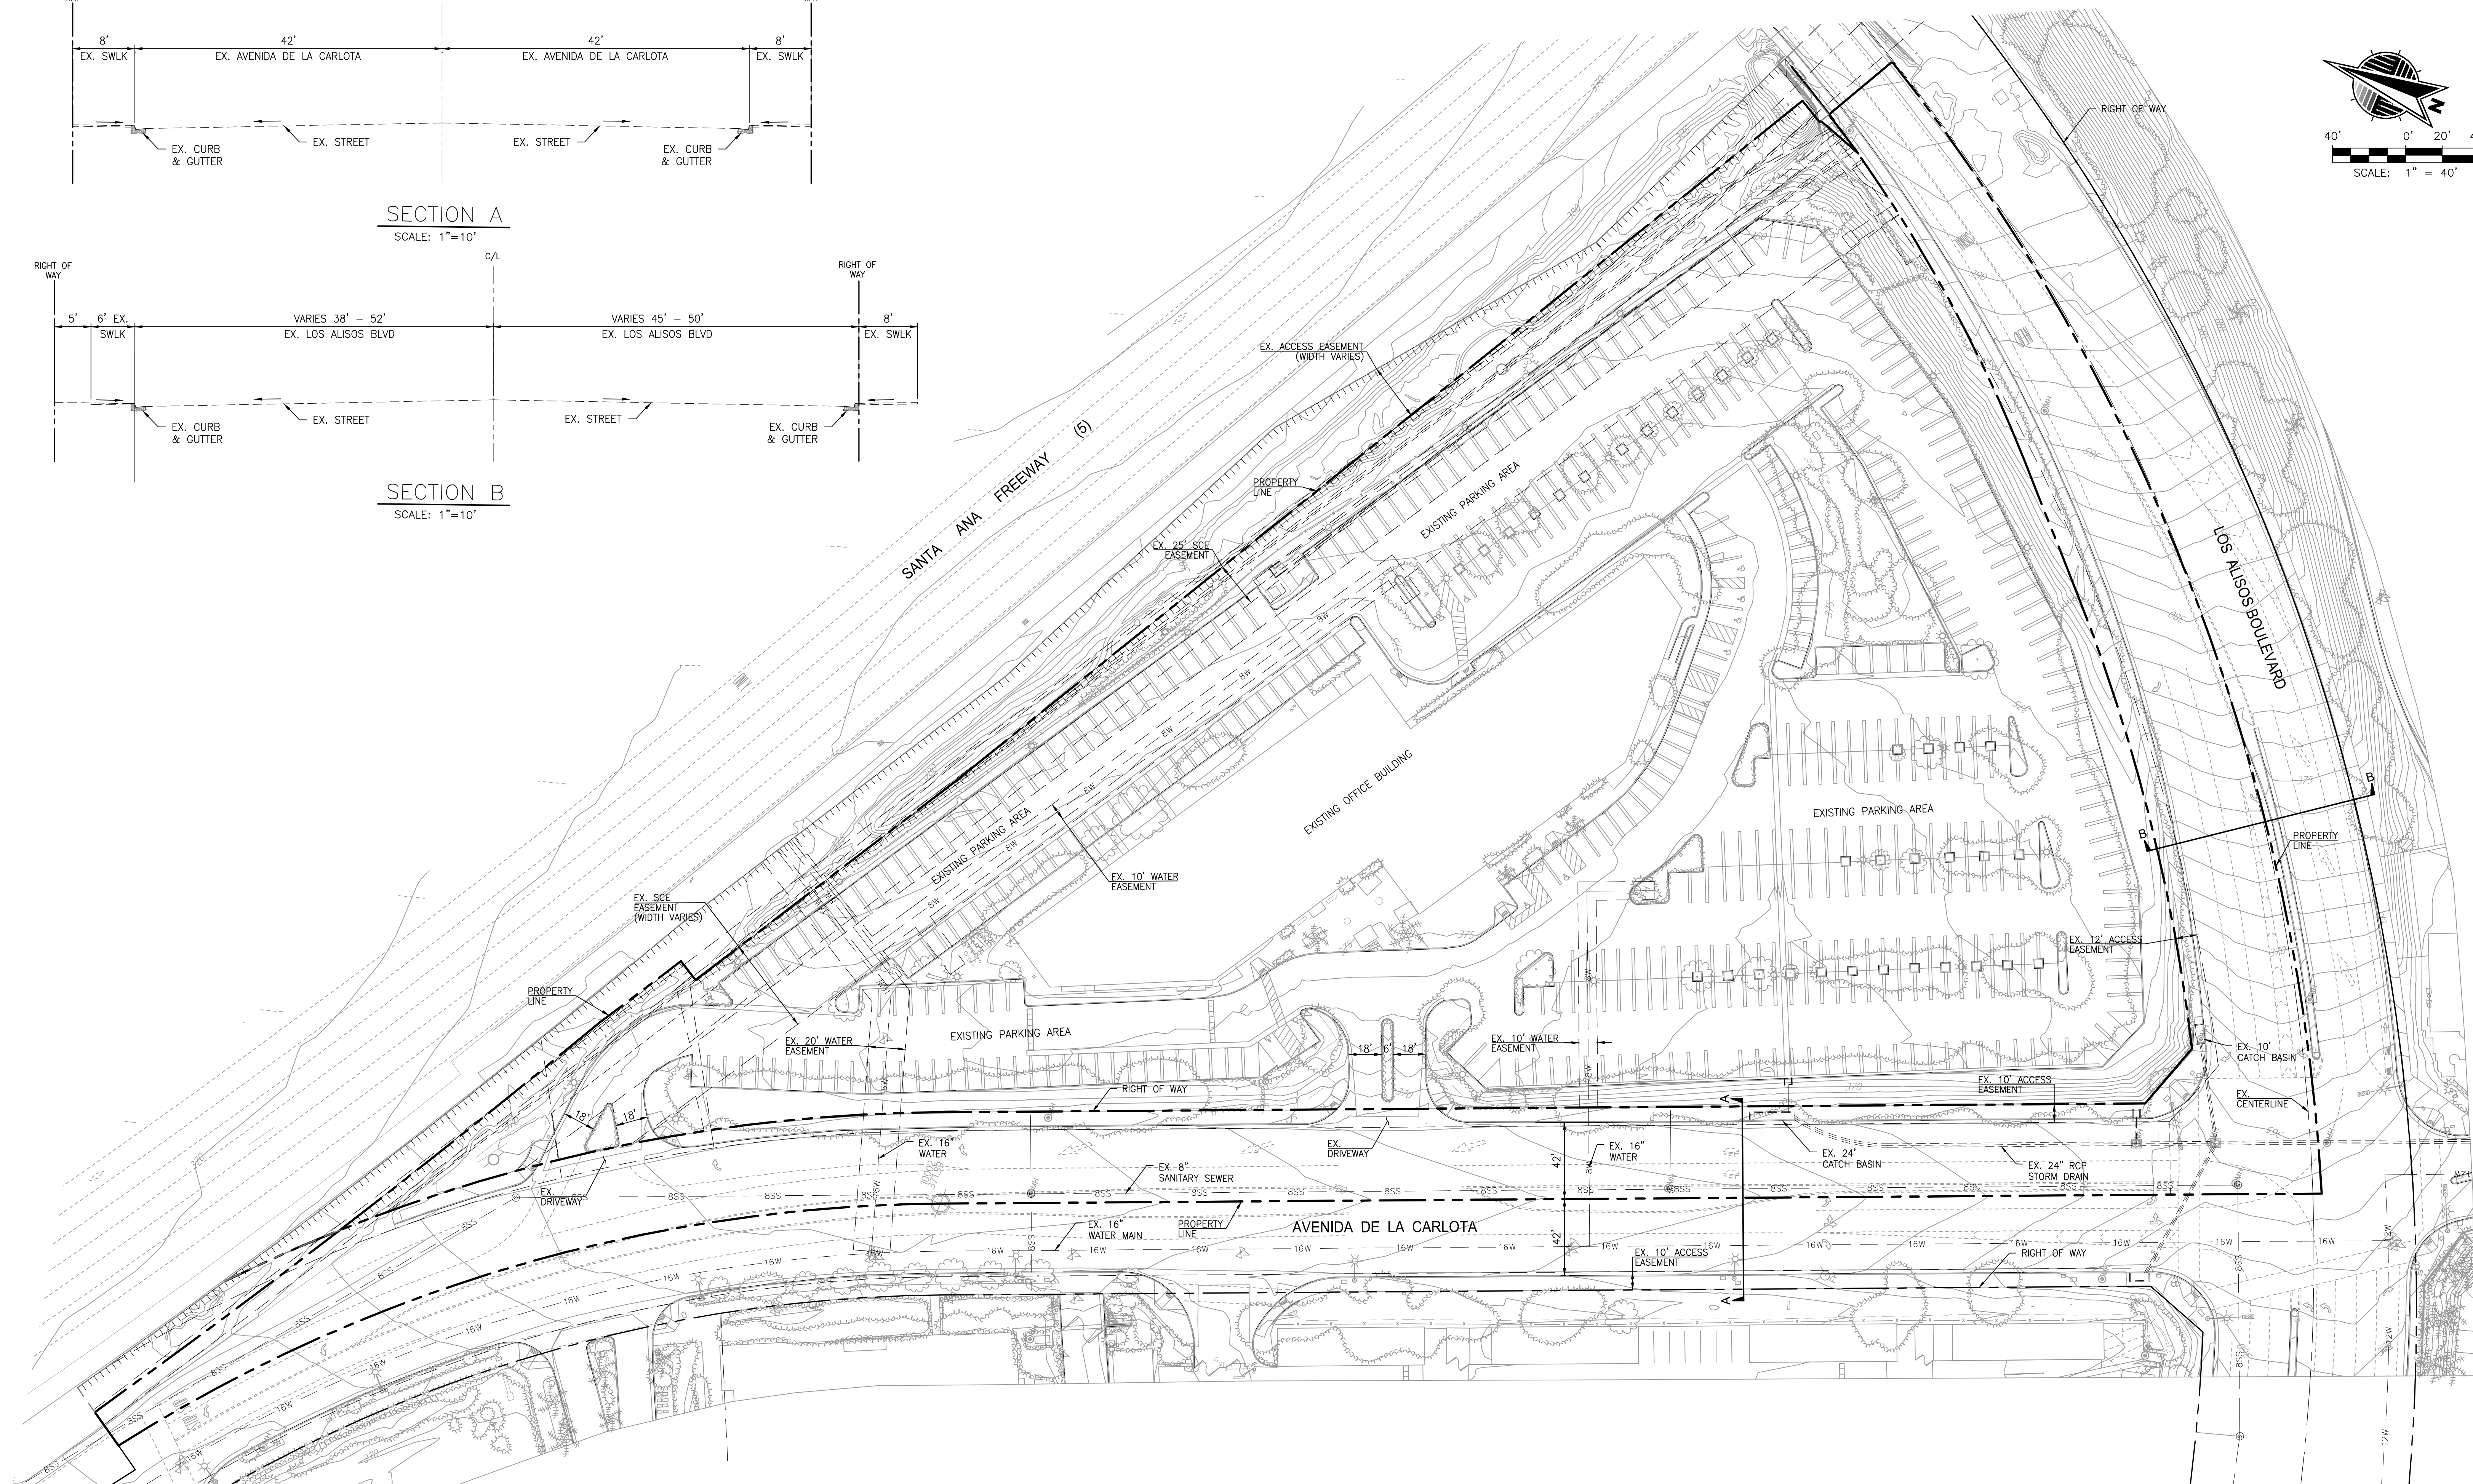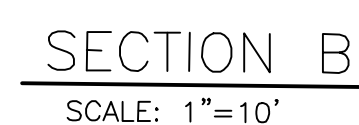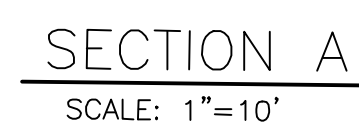


					MARCH 2023	
					DRAWN BY:	NM
					DESIGNED BY:	NM
					CHECKED BY:	TD
NO.	DATE	REVISIONS			APPROVED	

PREPARED UNDER THE SUPERVISION OF:




TREVOR S. DODSON RCE 42029 EXP. 03/31/24

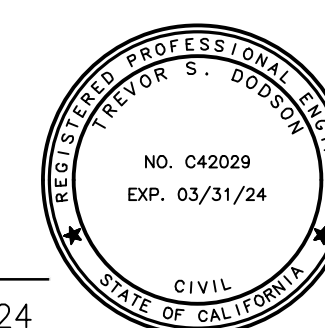

EXISTING SITE PLAN

24422 Avenida De La Carlota
LAGUNA HILLS , CALIFORNIA


SHEET
C-2
OF
C-5

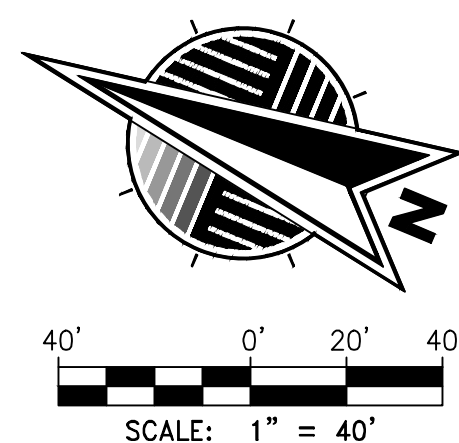

NO.	DATE	REVISIONS	APPROVED


CHECKED BY:	TD
-------------	----

TREVOR S. DODSON RCE 42029 EXP. 03/31/24

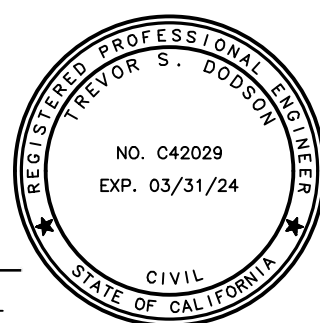


24422 Avenida De La Carlota
LAGUNA HILLS , CALIFORNIA

C-5


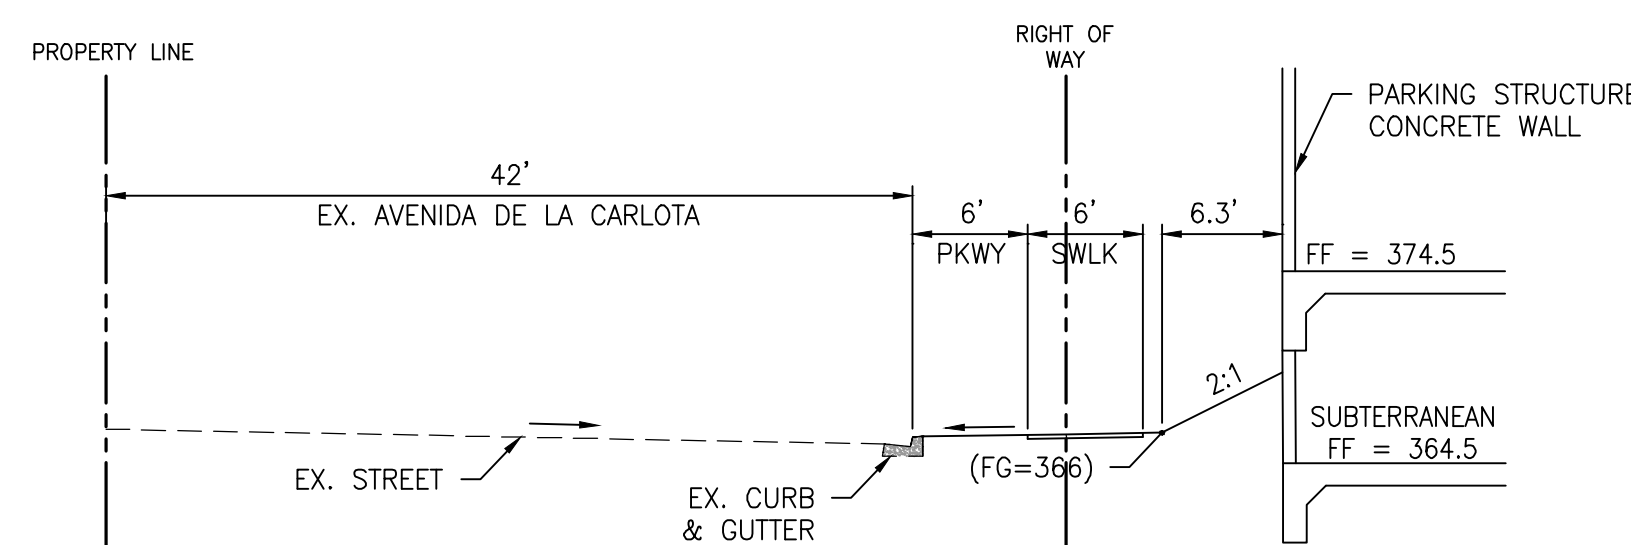


SECTION B

SCALE: 1"=10'

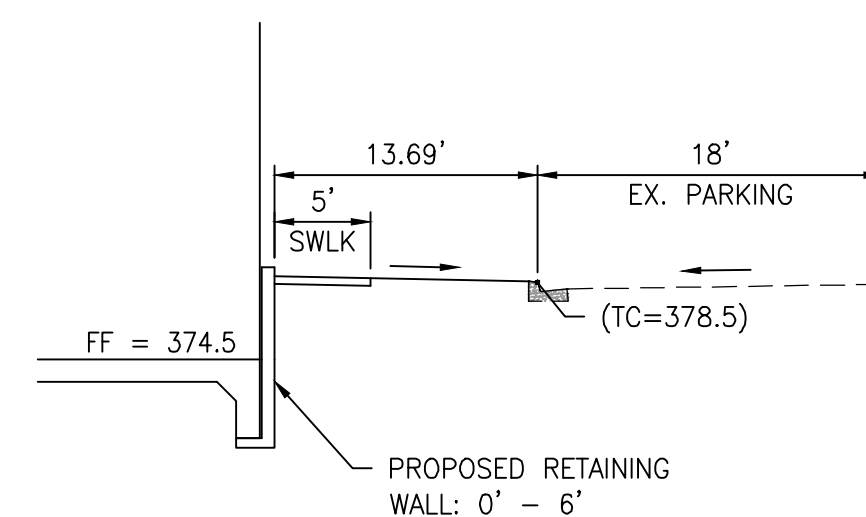

SECTION D
SCALE: 1"=10'

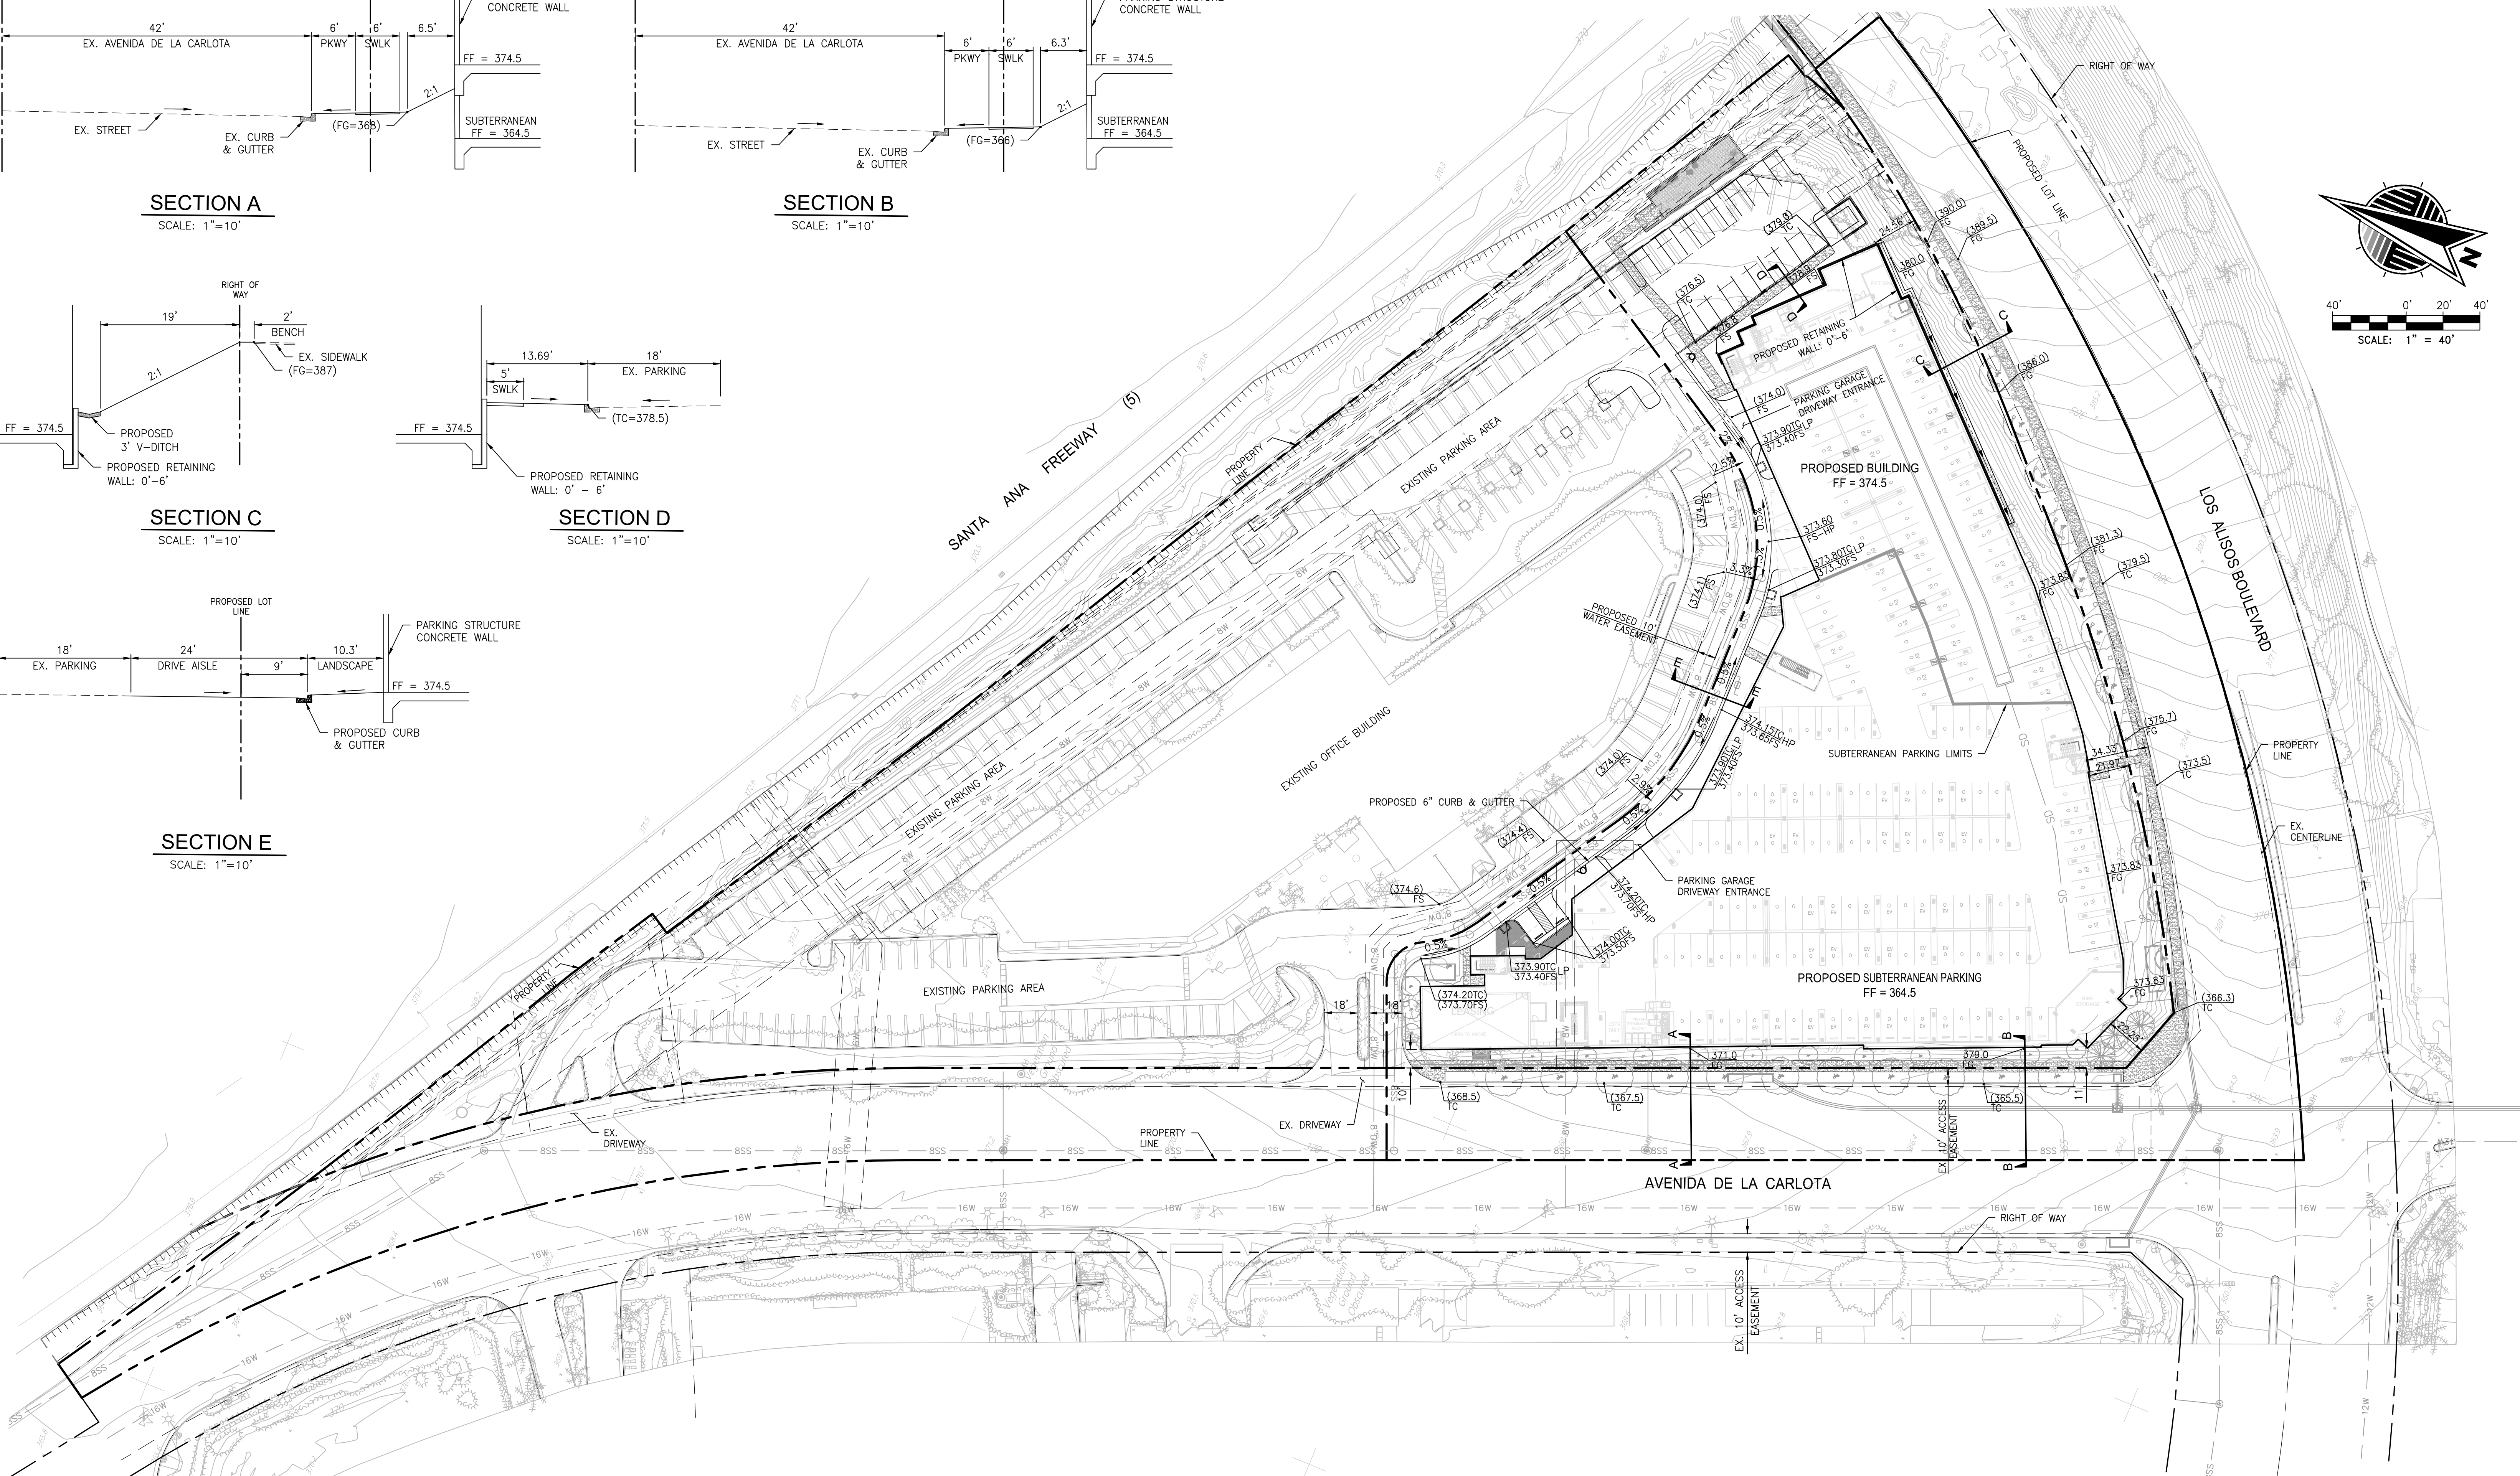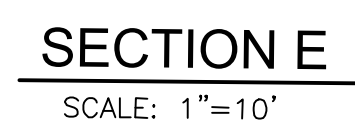

NO.	DATE	REVISIONS	APPROVED

MARCH 2023


DRAWN BY:	NM
-----------	----

DESIGNED BY:	NM
--------------	----

CHECKED BY:	TD
-------------	----

PREPARED UNDER THE SUPERVISION OF:


TREVOR S. DODSON RCE 42029 EXP. 03/31/24

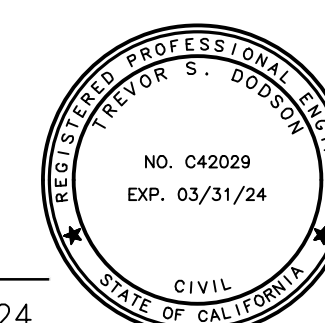

CONCEPTUAL GRADING PLAN

24422 Avenida De La Carlota
LAGUNA HILLS , CALIFORNIA


SHEET
C-4
OF
C-5

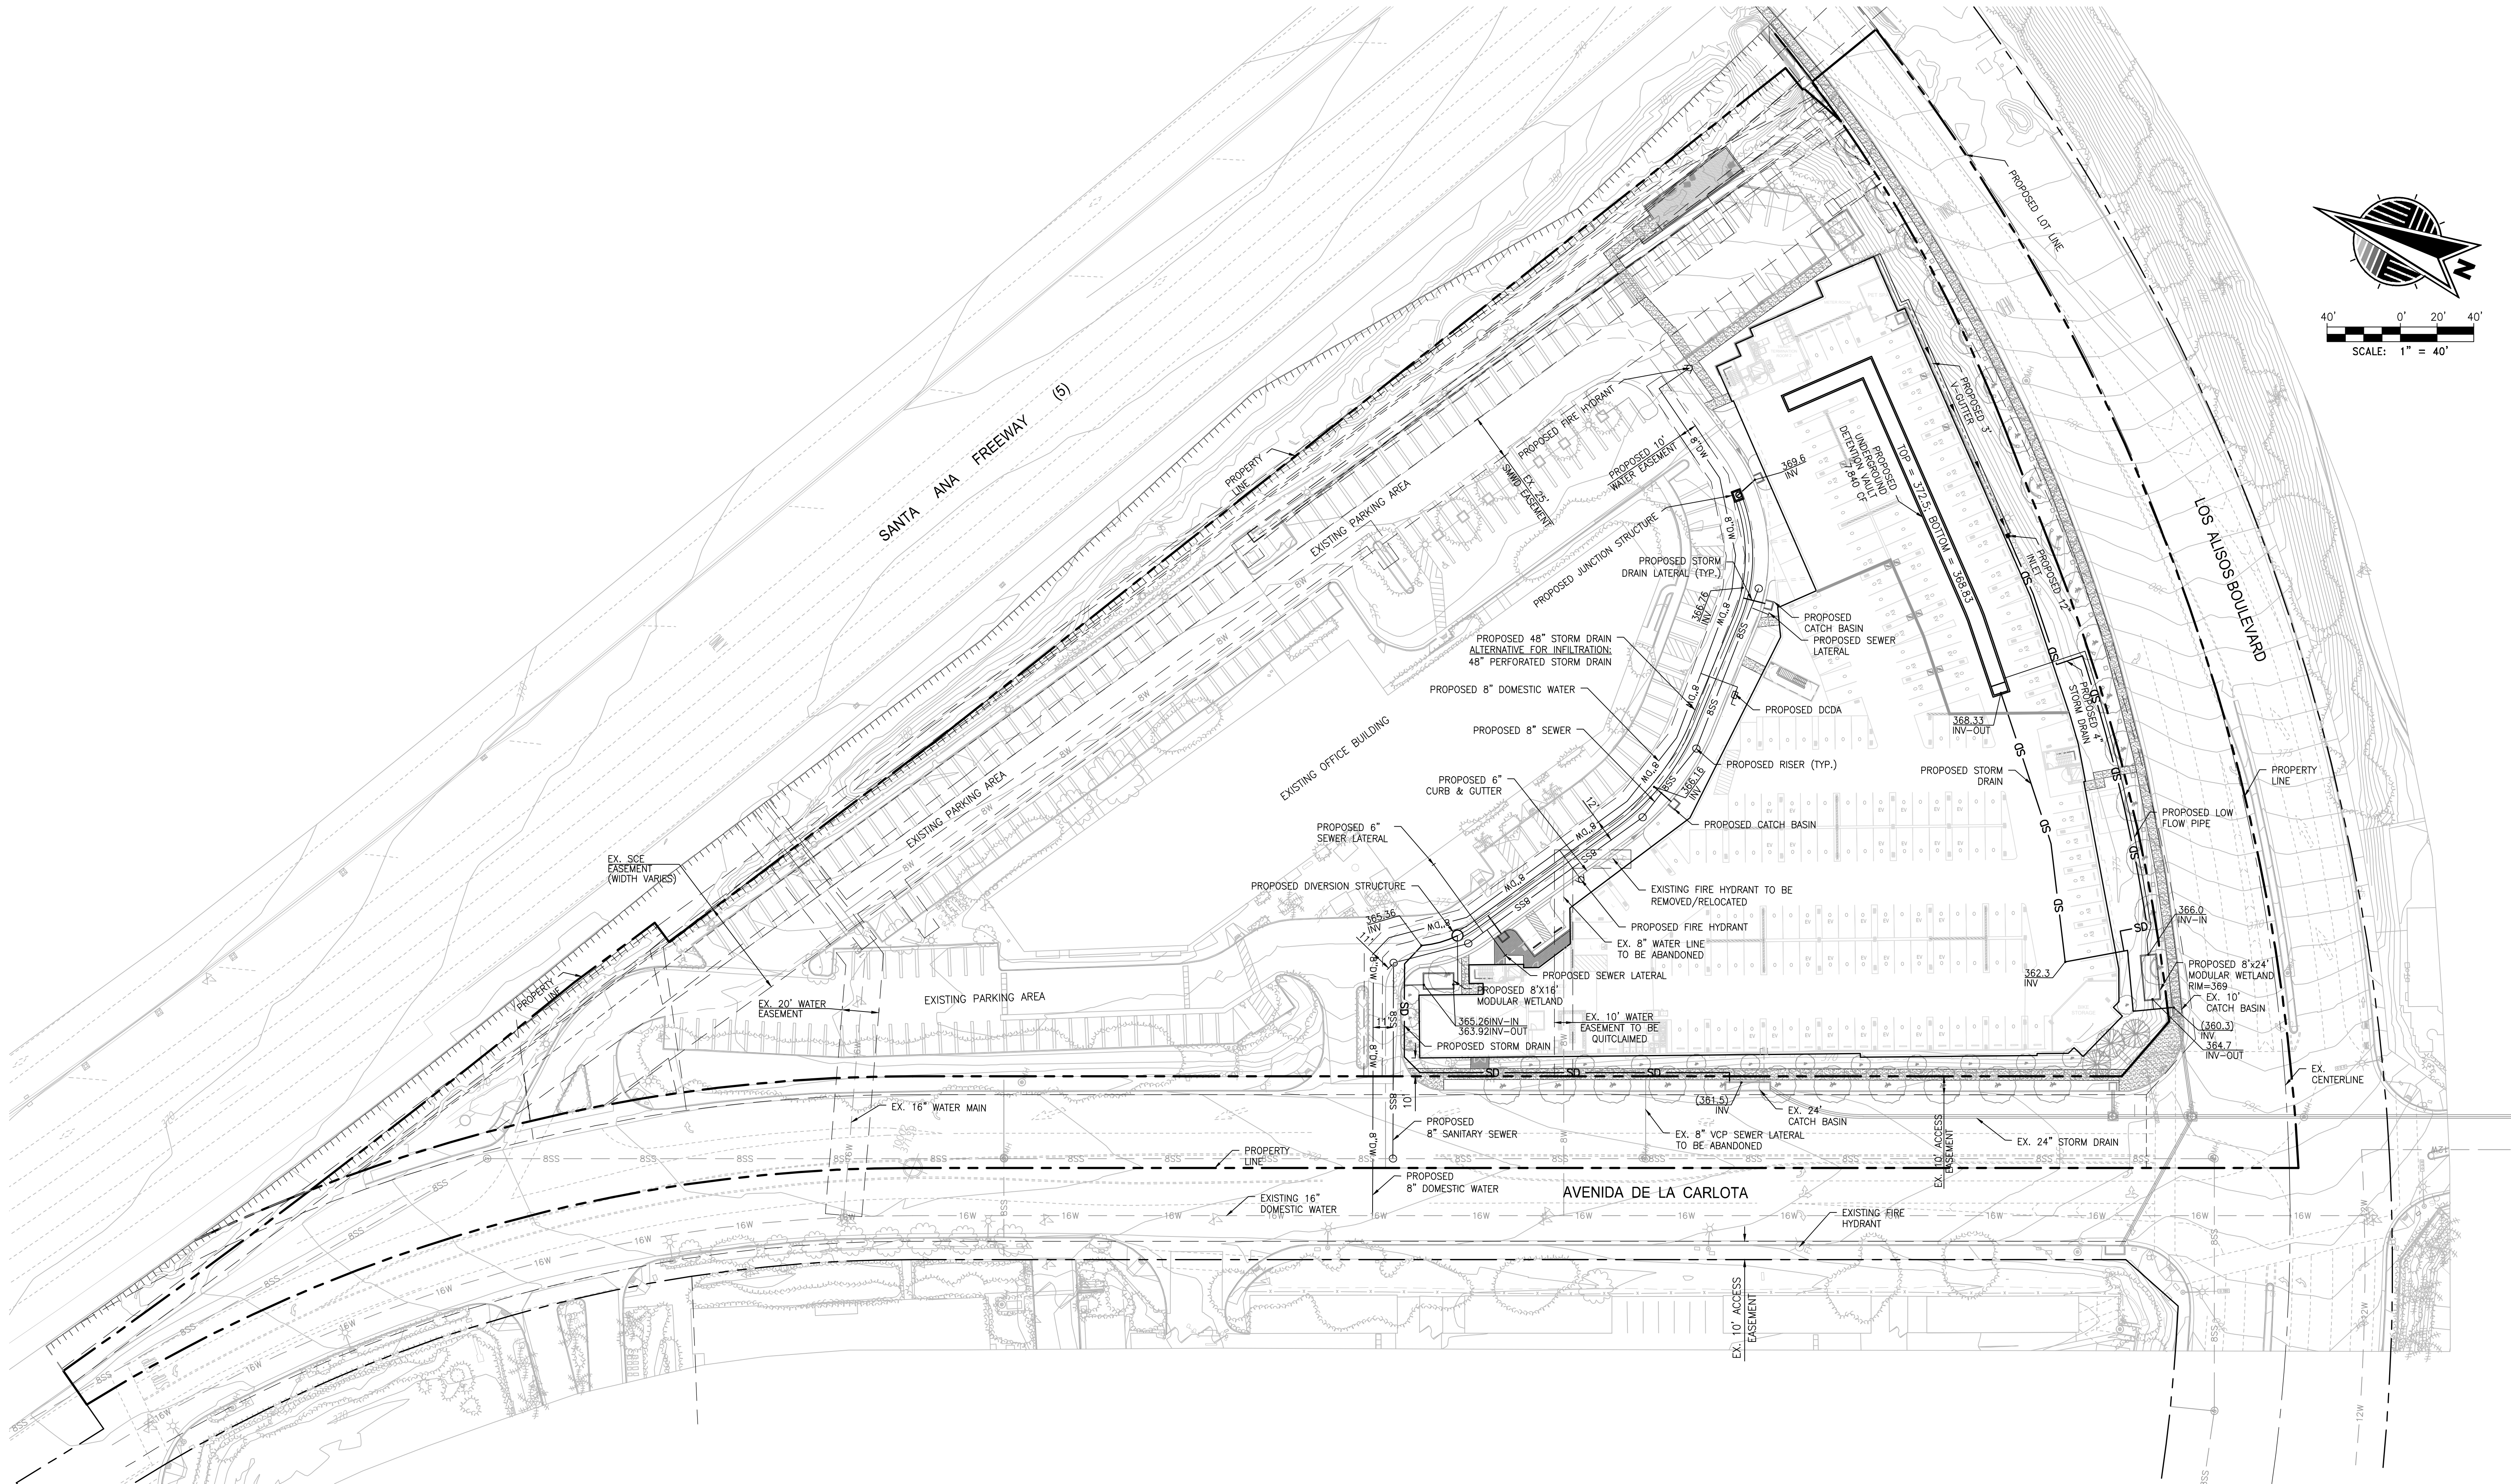


NO.	DATE	REVISIONS	APPROVED

MARCH 2023	
DRAWN BY:	NM
DESIGNED BY:	NM
CHECKED BY:	TD

PREPARED UNDER THE SUPERVISION OF:

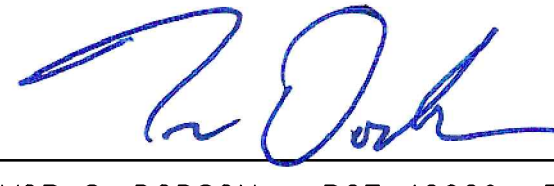
TREVOR S. DODSON RCE 42029 EXP. 03/31/24

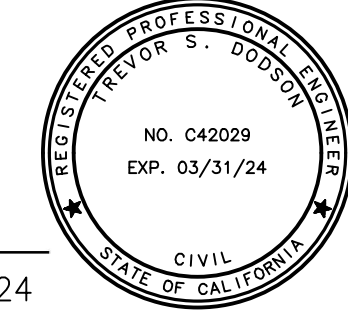


FULL CIRCLE THINKING®

15535 Sand Canyon Ave 949.474.1960
Suite 100
Irvine California 92618 fuscoe.com

CONCEPTUAL UTILITY PLAN

24422 Avenida De La Carlota
LAGUNA HILLS, CALIFORNIA

SHEET
C-5
OF
C-5